INGERSOLL, ONT.

POPULATION 5,100

PLAN DATED JUNE, 1913

REVISED TO SEPT., 1928

For information regarding Water Works, Fire Protection, etc., see report issued by the Canadian Fire Underwriters Association.

Made in Canada by
UNDERWRITERS SURVEY BUREAU
Limited
TORONTO AND MONTREAL.

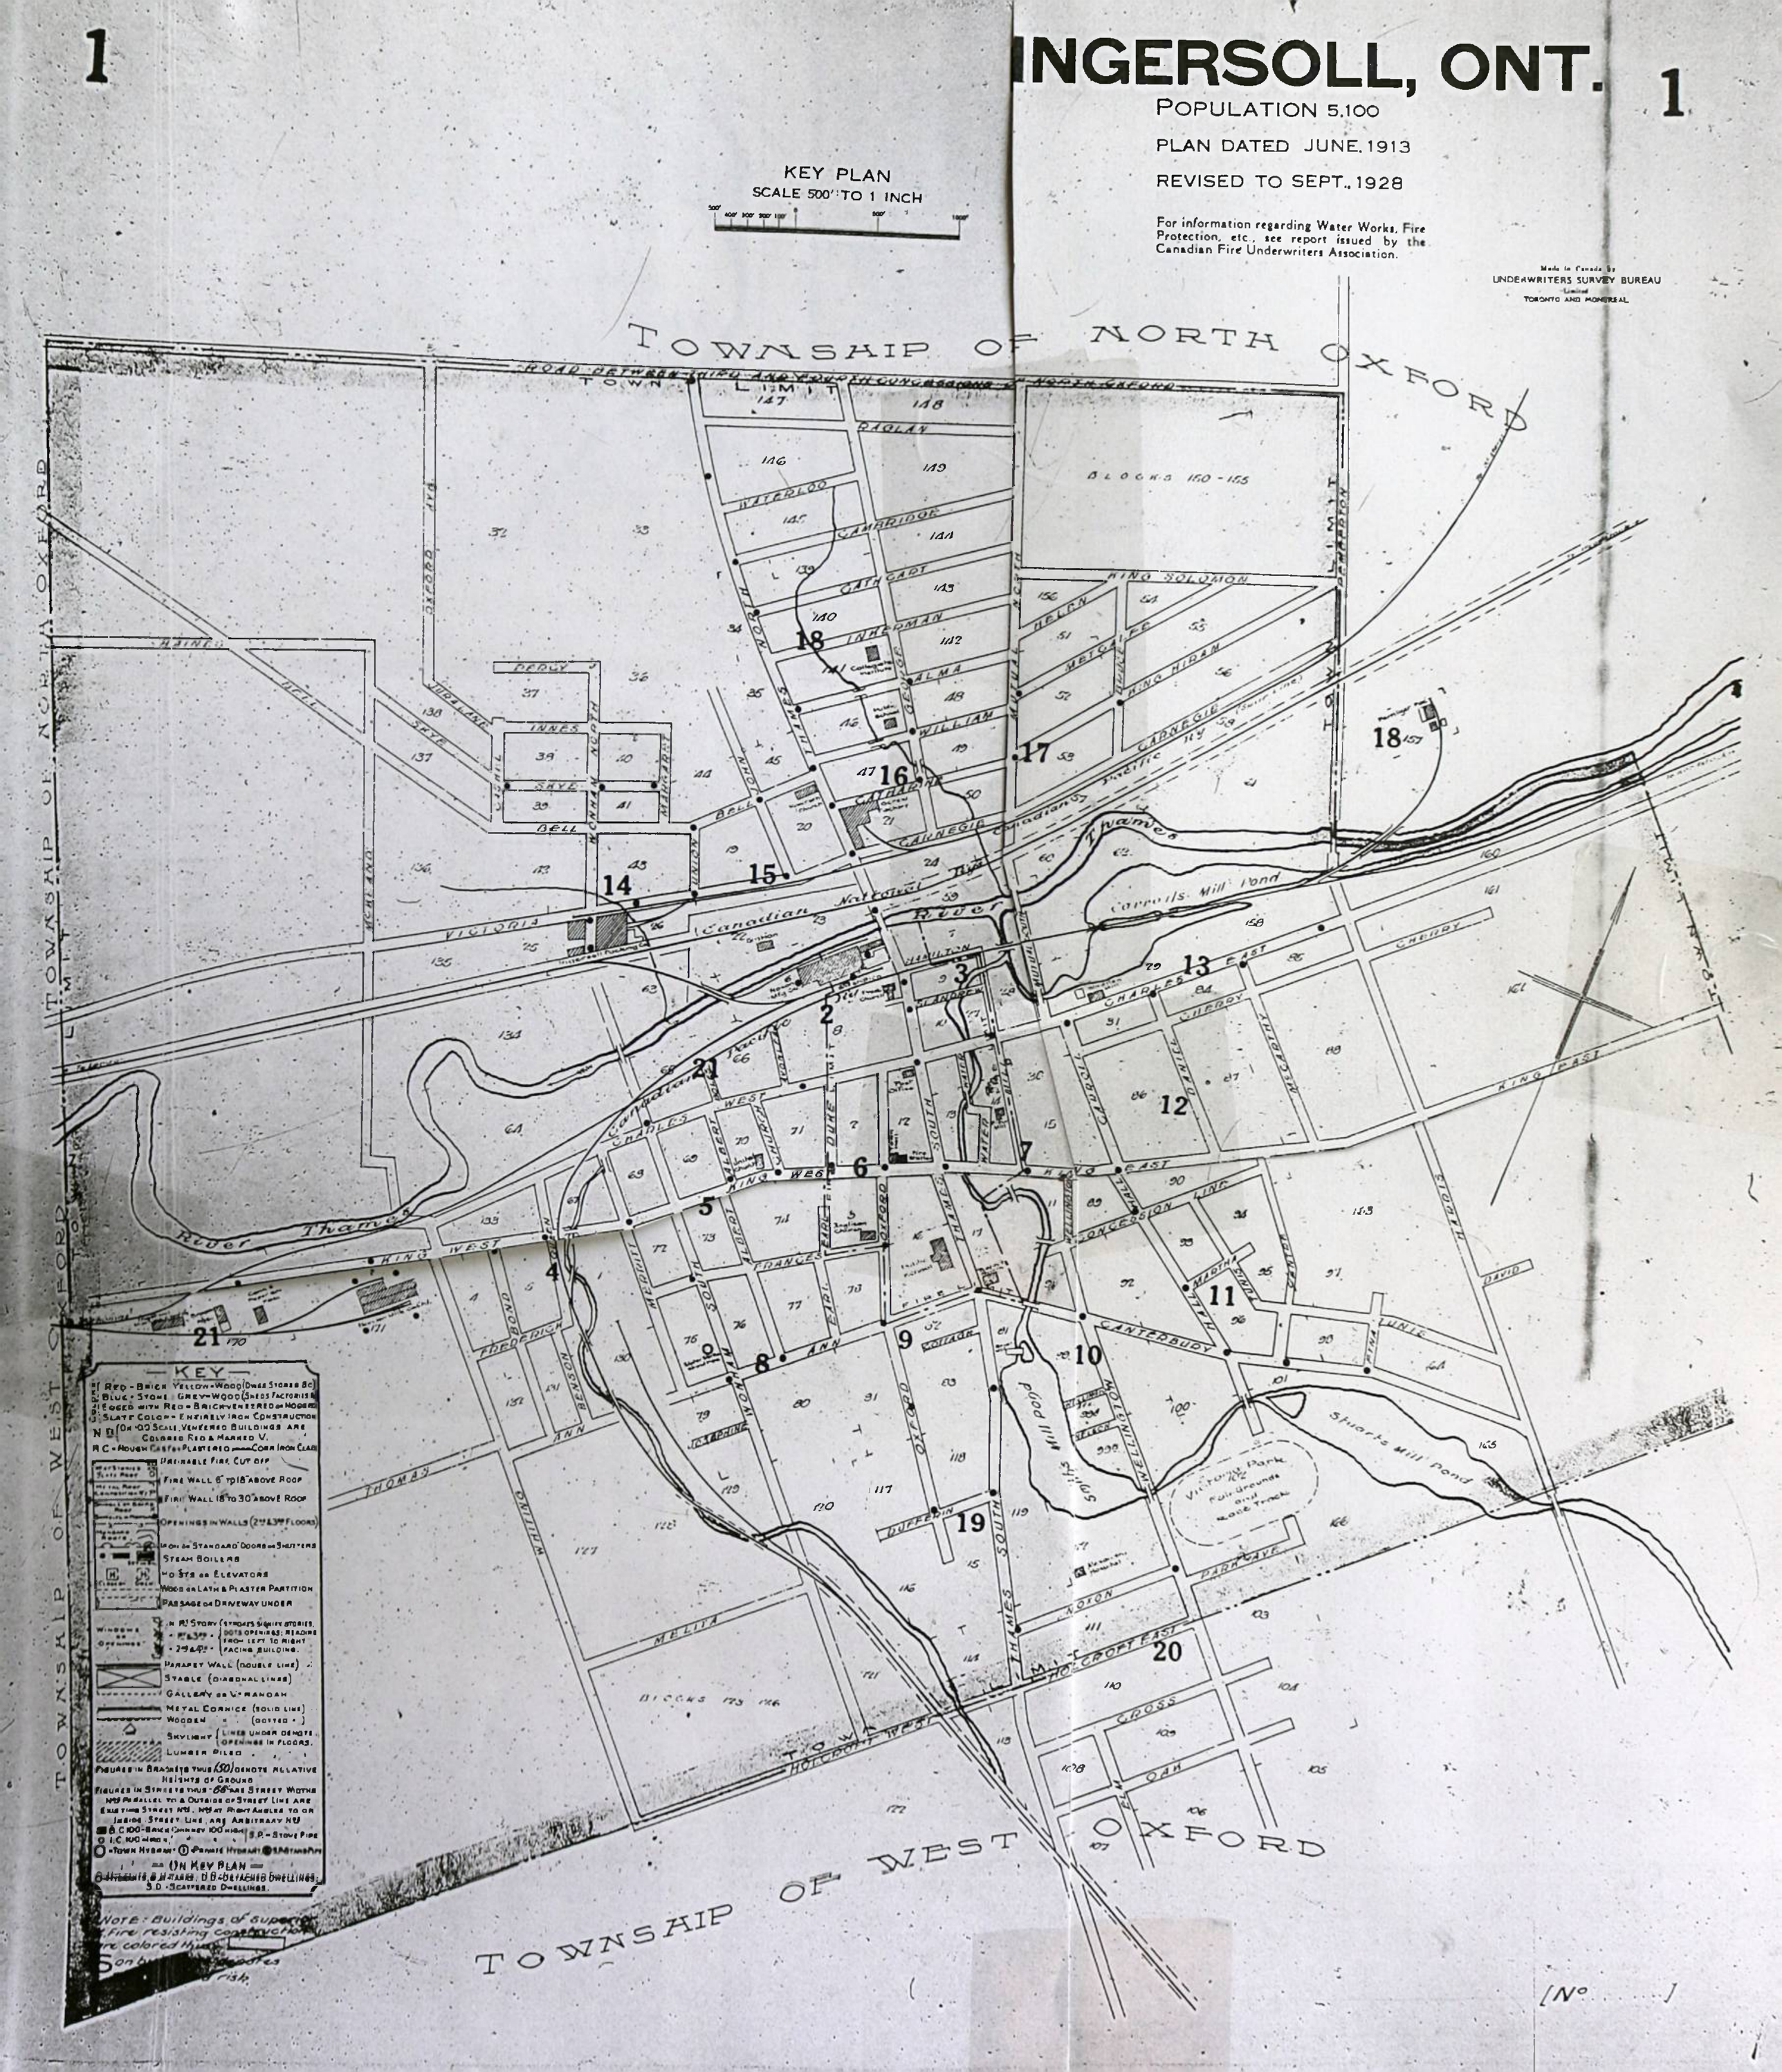

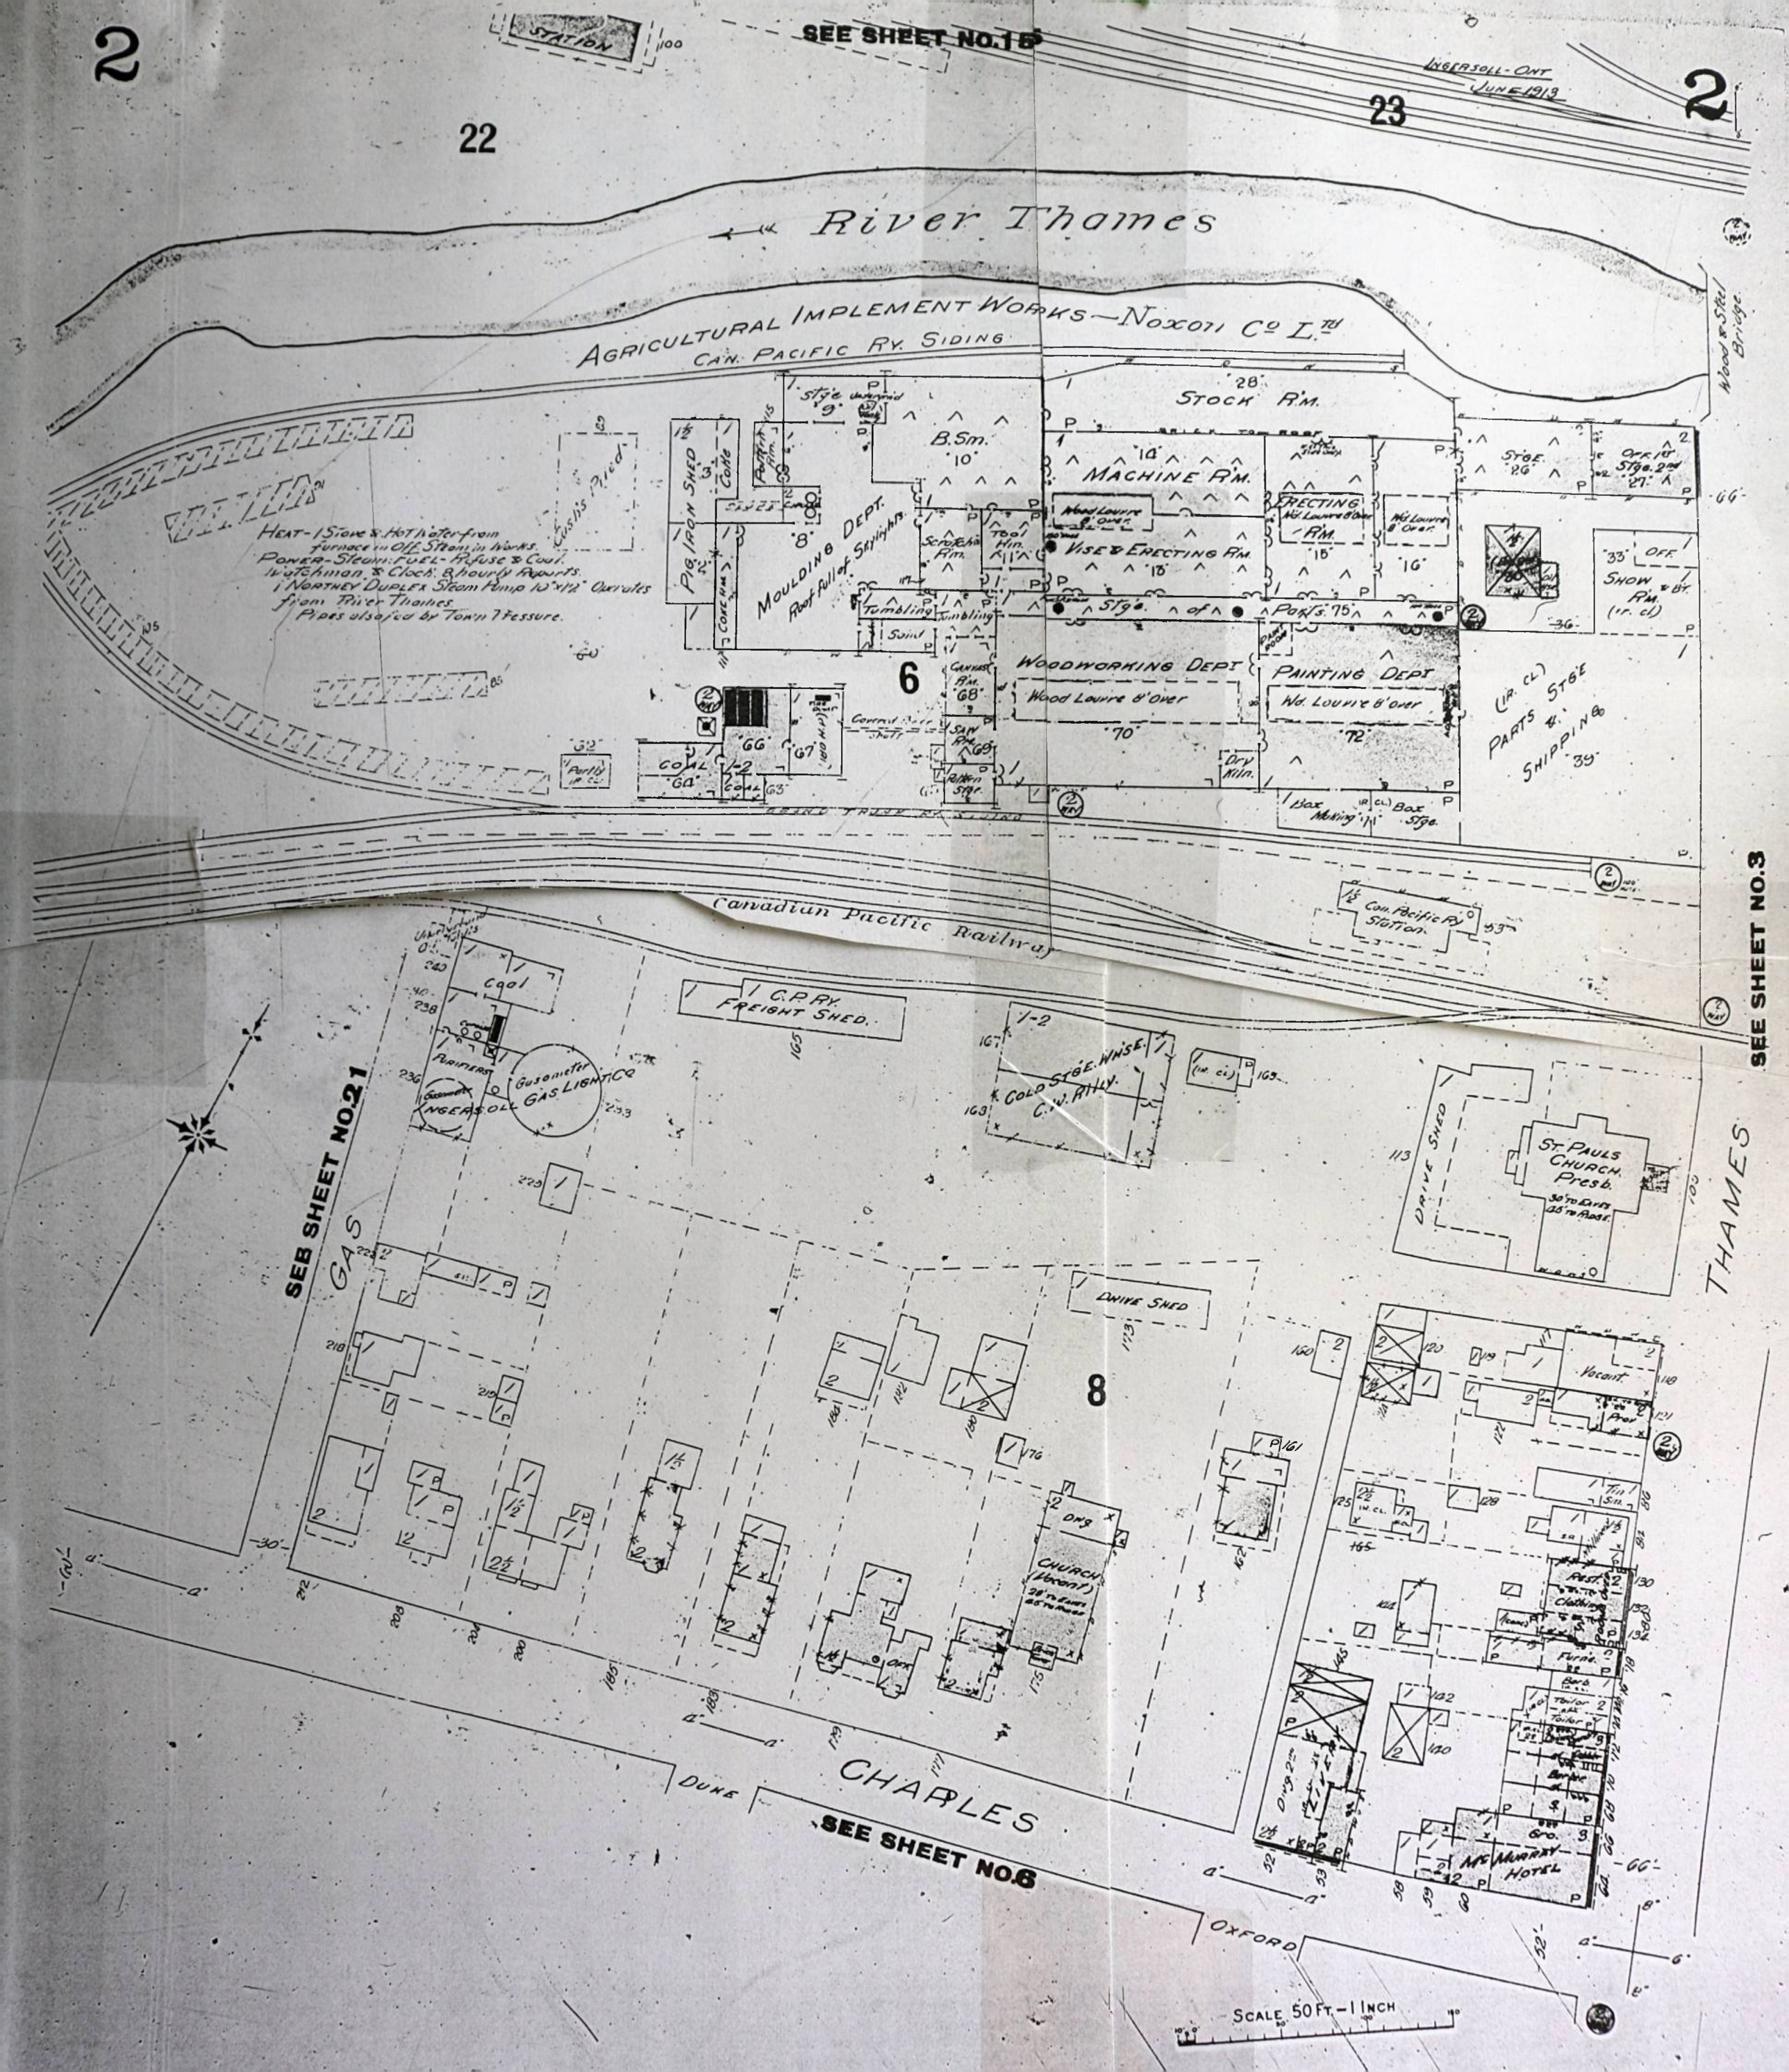
2
SEE SHEET NO.15
INGERSOLL-ONT
JUNE 1913
22
23
River Thames
AGRICULTURAL IMPLEMENT WORKS—NOXON CO LTD
CAN. PACIFIC RY. SIDING
Wood & Steel Bridge
STATION
HEAT-1 Stove & Hot Water from furnace in Off. Steam in Works.
POWER-Steam: FUEL-Refuse & Coal.
1 Watchman & Clock: 8 hourly Reports.
1 NORTHEY DUPLEX Steam Pump 10"x12" Overrates from River Thames.
Pipes also fed by Town Pressure.
PIG IRON SHED
MOULDING DEPT.
Roof full of Skylights
B.Sm.
STOCK R'M.
MACHINE R'M.
ERECTING R'M.
VISE & ERECTING R'M.
Stge. of Parts
WOODWORKING DEPT
Wood Lowre & over
PAINTING DEPT
Wd. Lowre & over
PARTS STGE
SHIPPING
SHOW R'M.
COAL
Canadian Pacific Railway
Can. Pacific Ry Station
SEE SHEET NO.3
SEE SHEET NO.21
GAS
C.P.RY. FREIGHT SHED.
COLD STGE. WHSE. C.N.W. RWY.
DRIVE SHED
ST. PAULS CHURCH Presb.
THAMES
8
CHURCH (Vacant)
Vacant
McMURRAY HOTEL
CHARLES
DUKE
OXFORD
SEE SHEET NO.6
SCALE 50 FT.—1 INCH

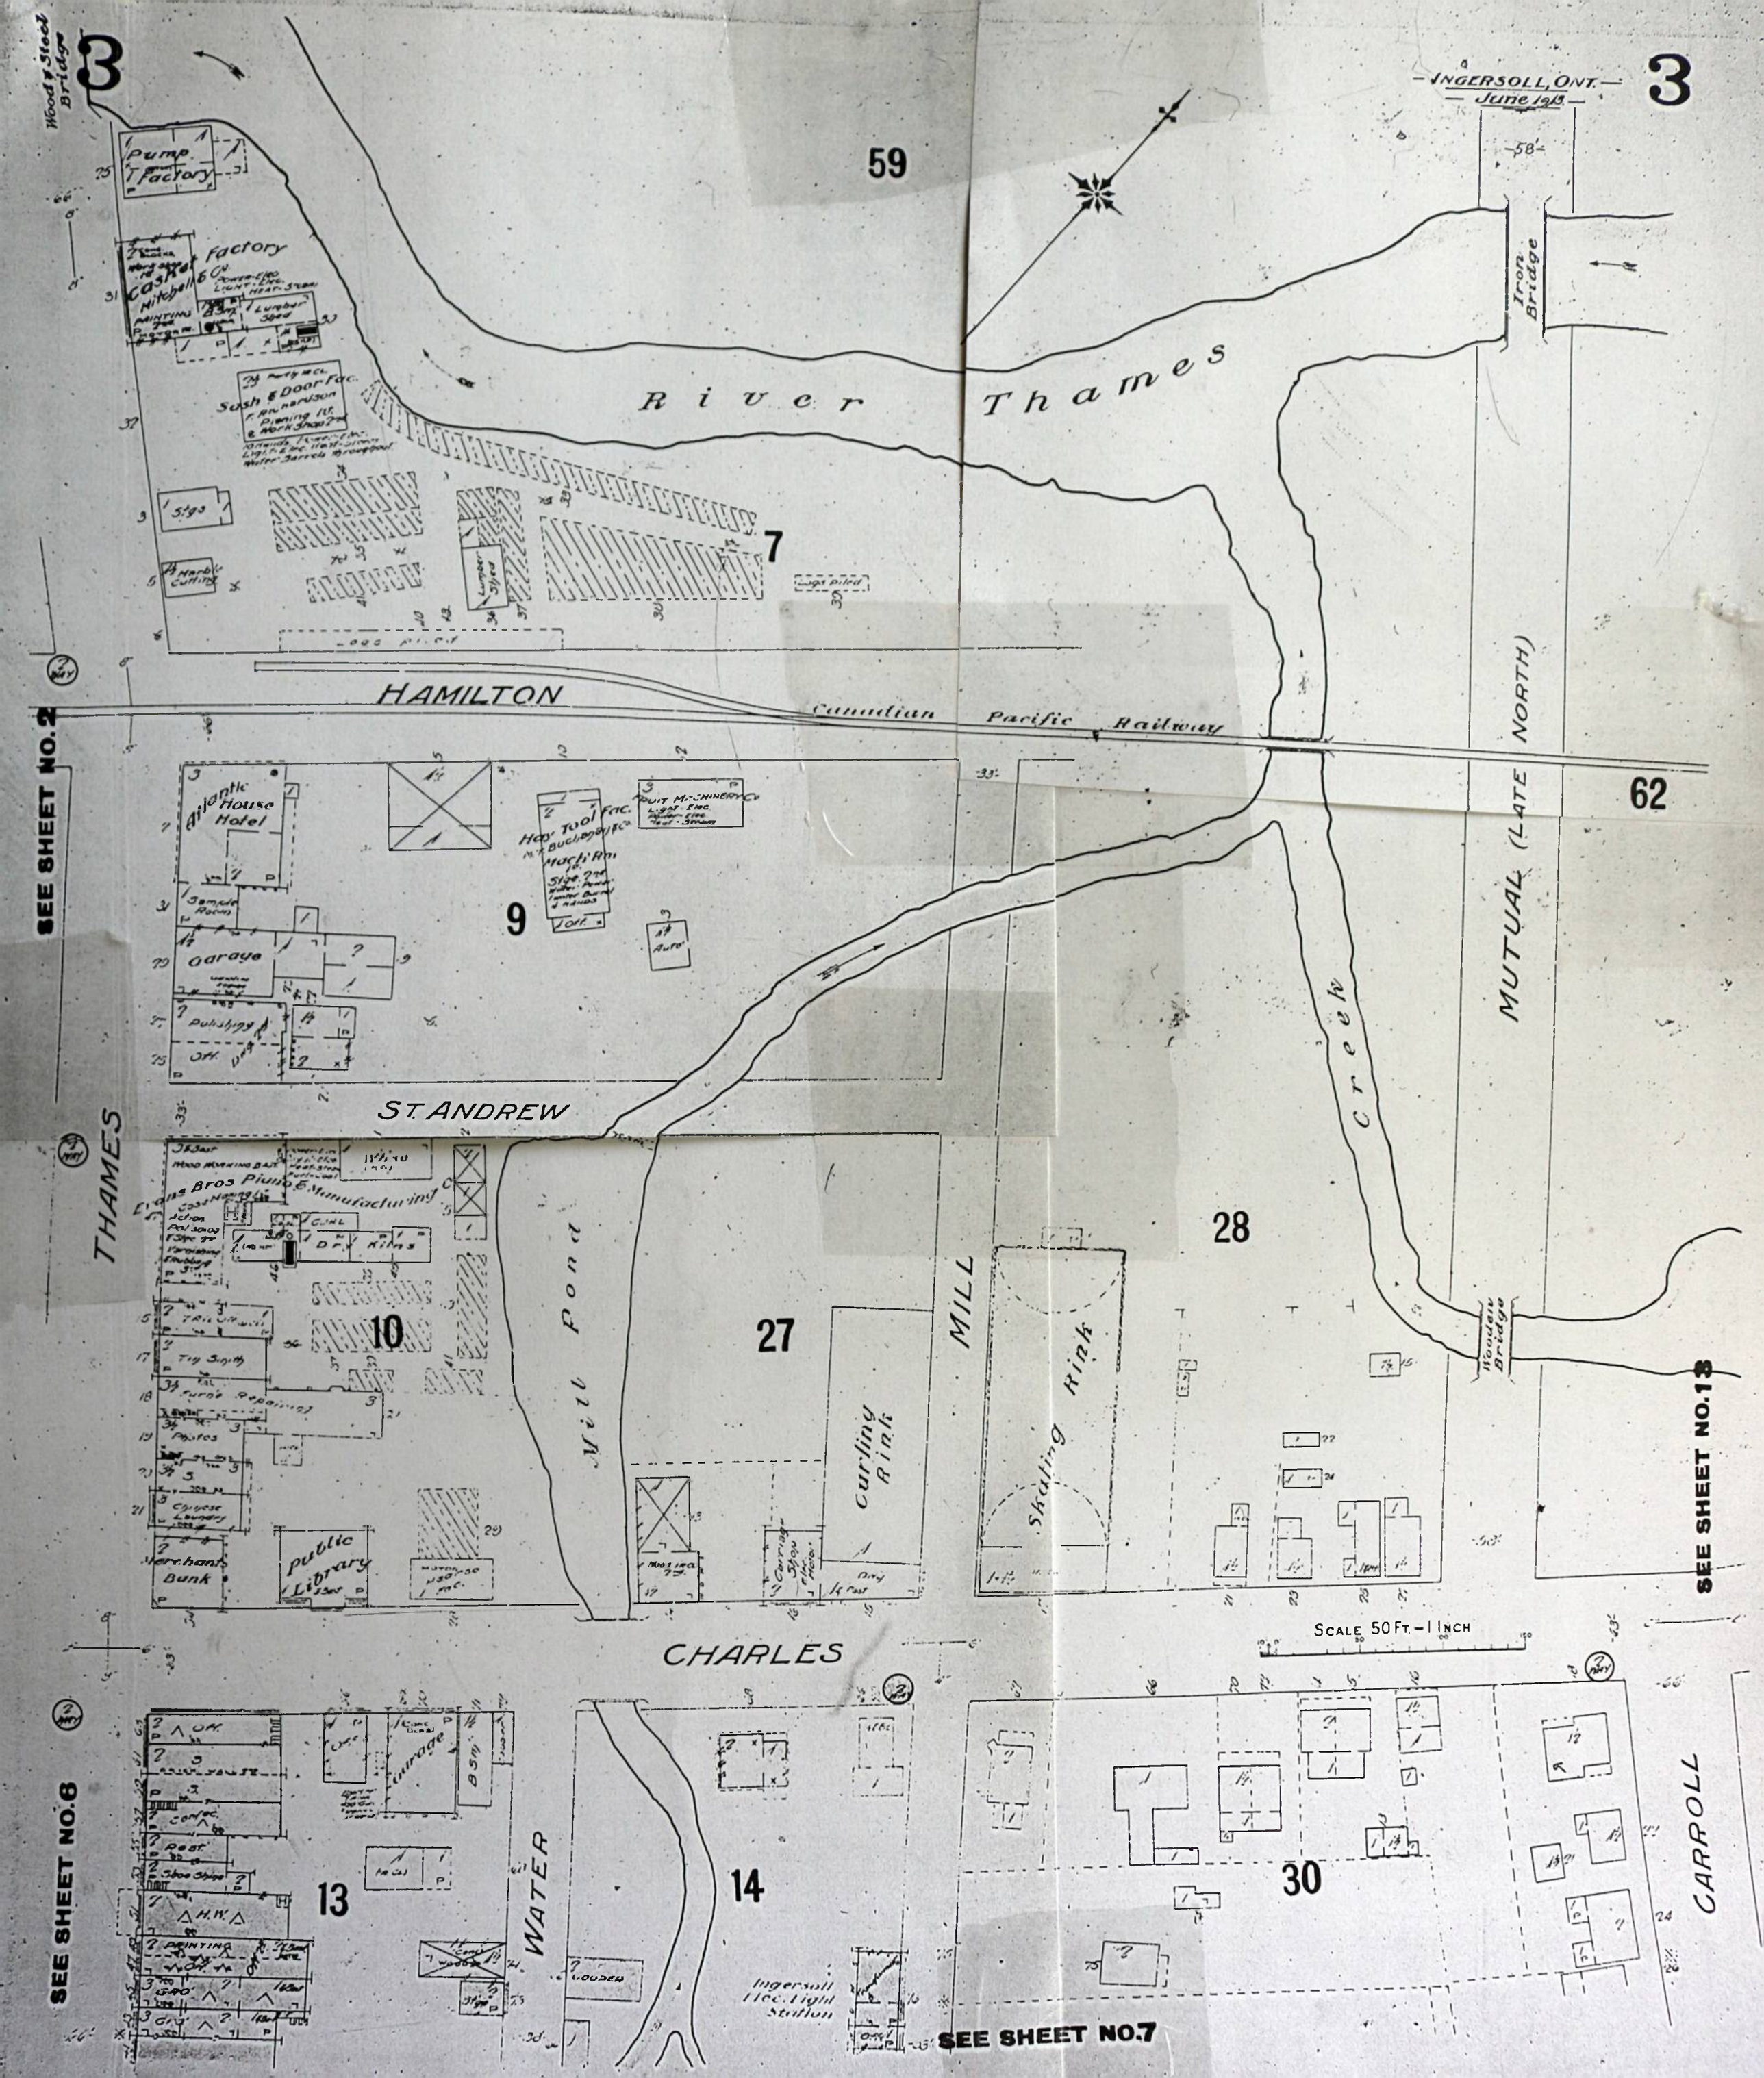
INGERSOLL, ONT.
June 1913
3
Wood & Steel Bridge
Pump Factory
Factory
Casket
Mitchell & Co.
Lumber Shed
Sash & Door Fac.
Stgs
Marble Cutting
59
River Thames
Iron Bridge
58'
7
Logs piled
HAMILTON
Canadian Pacific Railway
MUTUAL (LATE NORTH)
62
SEE SHEET NO. 2
Atlantic House Hotel
Sample Rooms
Garage
Publishing
Off.
Hoe Tool Fac.
Quit Machinery Co.
Auto
9
Creek
ST. ANDREW
THAMES
Evans Bros Plumb. & Manufacturing
Kilns
10
Tin Smith
Furn. Repairing
Photos
Chinese Laundry
Merchants Bank
Public Library
Mill Pond
27
28
MILL
Curling Rink
Skating Rink
Carriage Shop
Wooden Bridge
SEE SHEET NO. 13
Scale 50 Ft. - 1 Inch
CHARLES
SEE SHEET NO. 8
Office
Conf.
Root
Shoe Shop
H.W.
Printing
Grg.
13
Garage
WATER
14
Louden
Ingersoll Elec. Light Station
30
CARROLL
SEE SHEET NO. 7

INGERSOLL, ONT.
JUNE 1913
CHARLES
QUEEN
KING
BOND
FREDERICK
BENSON
MERRITT
Canadian Pacific Railway
TURN TABLE
FLOUR & FEED MILL
COAL & WOOD YARD
SCALE 50 FT. - 1 INCH
SEE SHEET No. 5
SEE SHEET No. 8
133
132
131
67
1
4
5

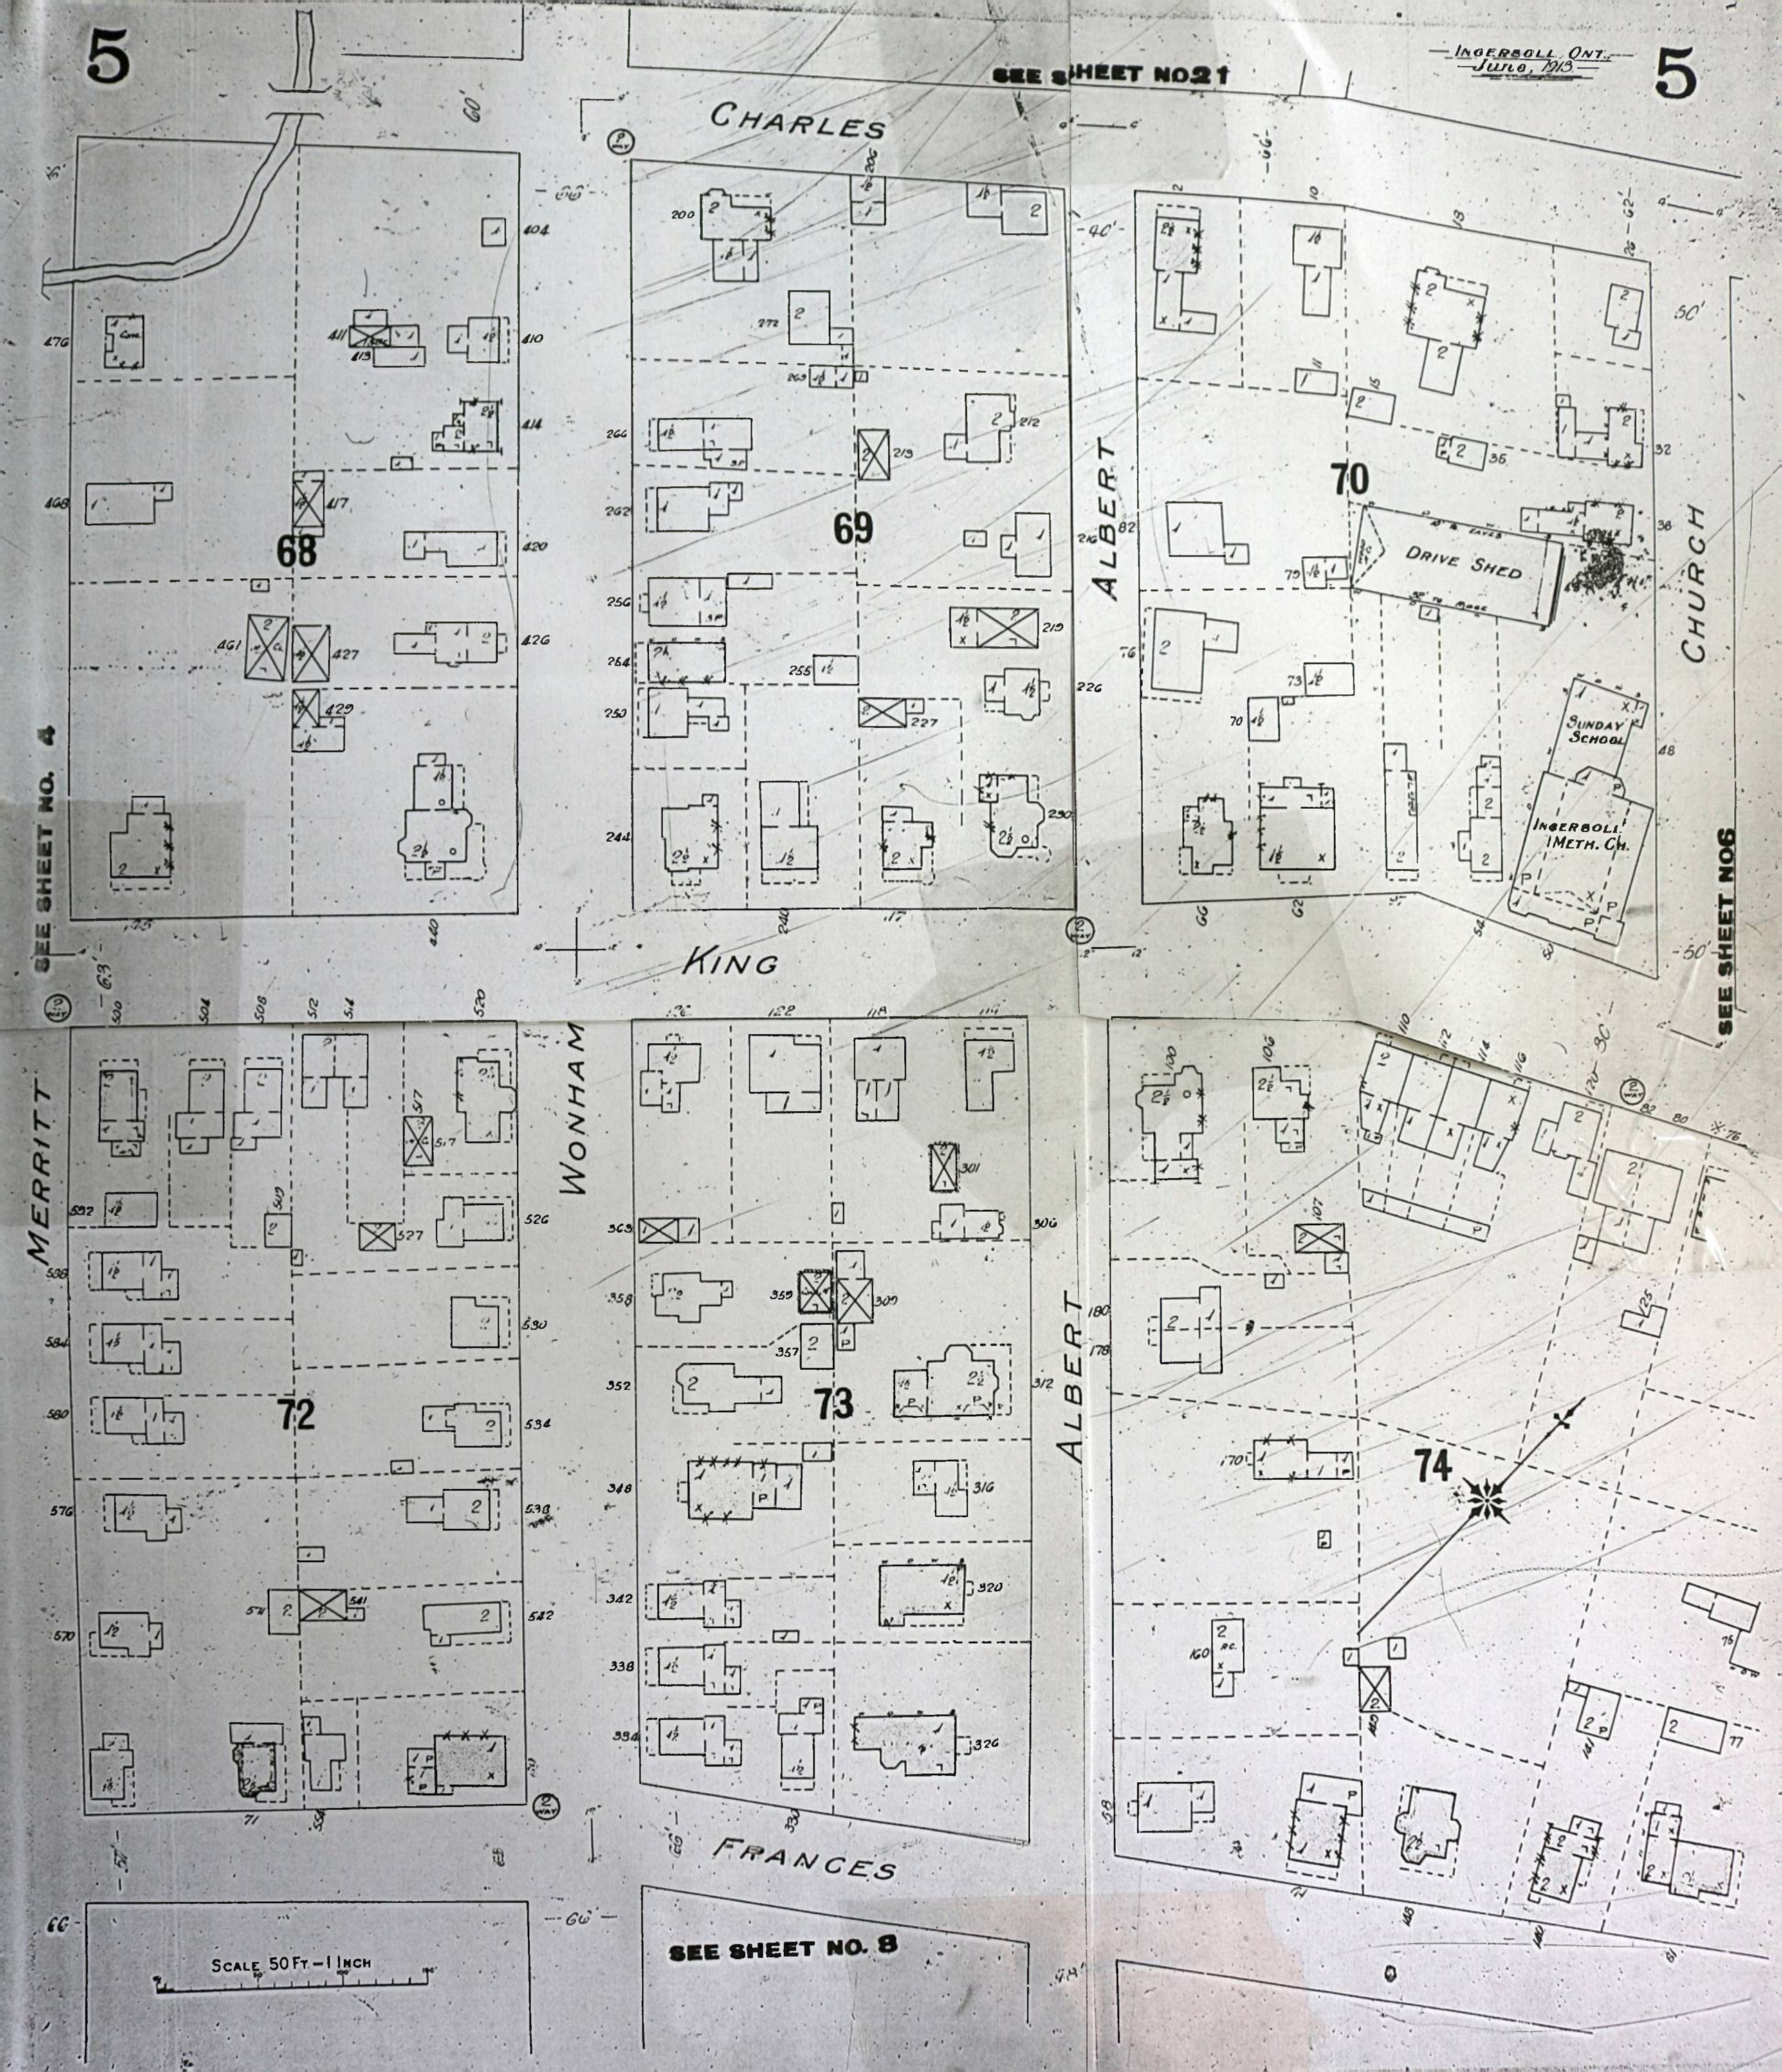
5
SEE SHEET NO 21
INGERSOLL, ONT.
JUNE, 1913
5
CHARLES
KING
ALBERT
CHURCH
MERRITT
WONHAM
FRANCES
68
69
70
72
73
74
DRIVE SHED
SUNDAY SCHOOL
INGERSOLL METH. CH.
SEE SHEET NO. 4
SEE SHEET NO 6
SEE SHEET NO. 8
SCALE 50 FT - 1 INCH

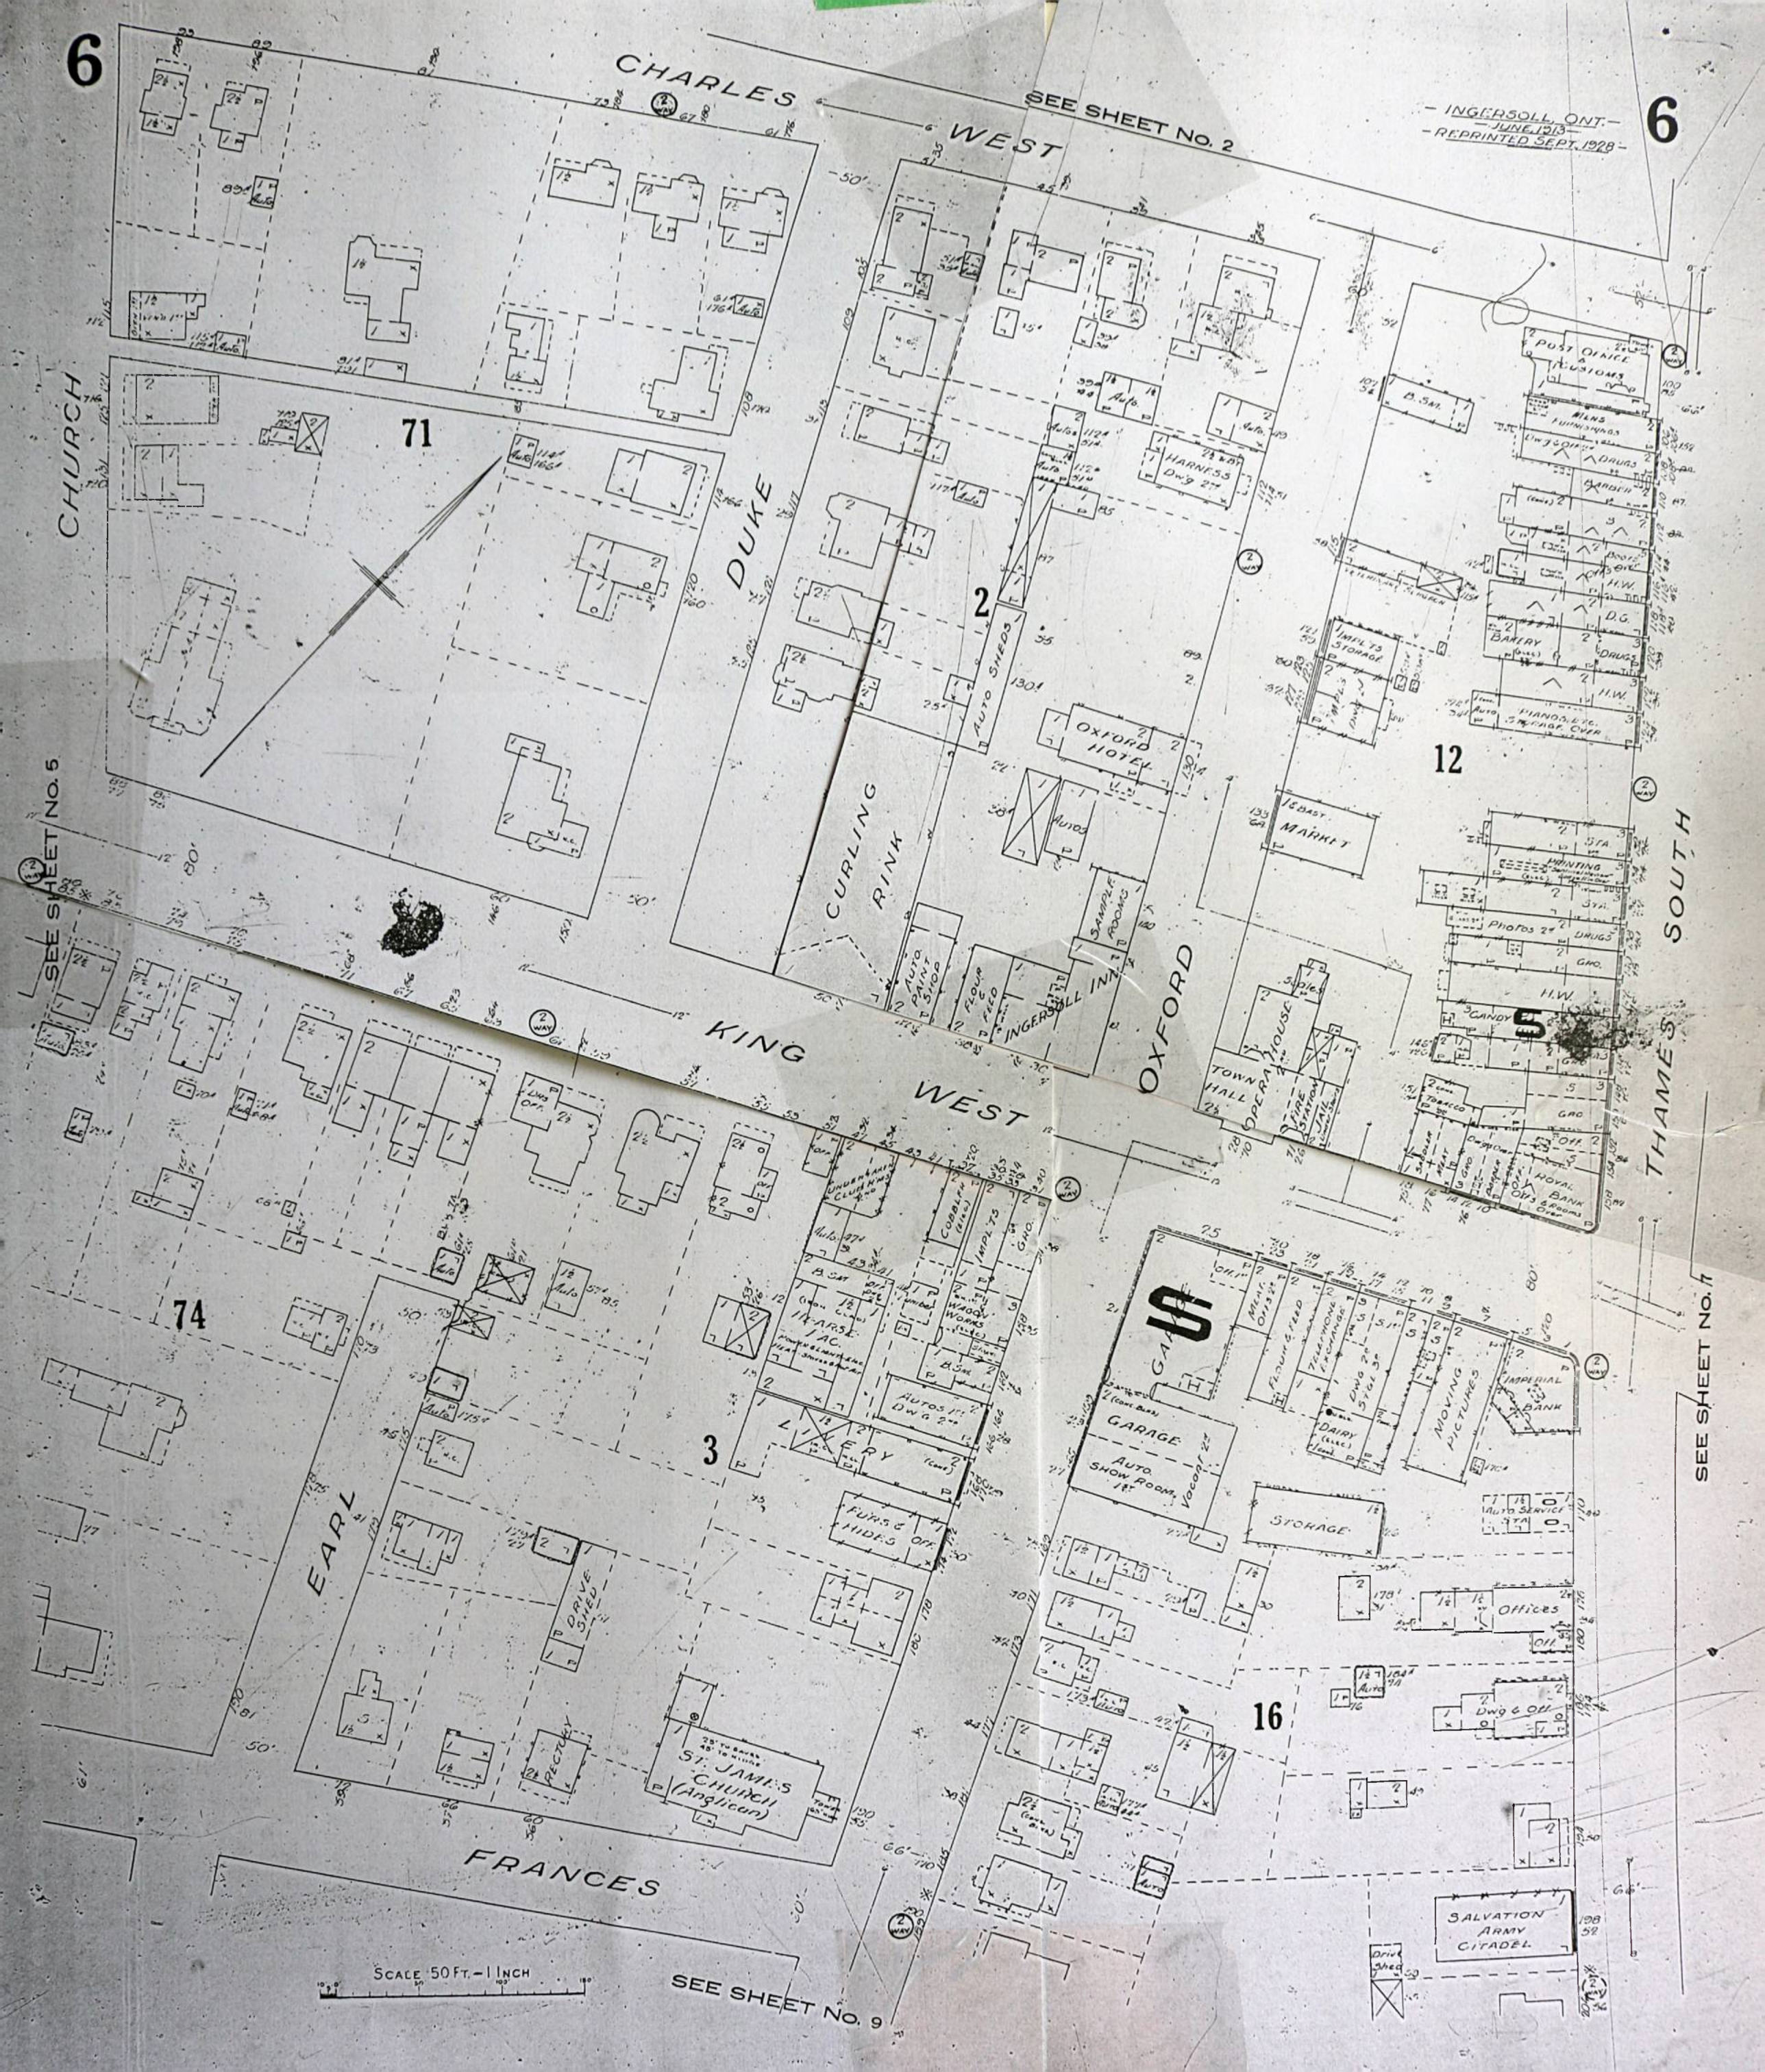
6
CHARLES WEST
SEE SHEET No. 2
INGERSOLL, ONT.
JUNE 1913
REPRINTED SEPT. 1928
6
CHURCH
71
DUKE
2
12
SEE SHEET No. 5
KING WEST
OXFORD
THAMES SOUTH
74
3
5
16
EARL
FRANCES
SEE SHEET No. 11
SEE SHEET No. 9
SCALE 50 FT. - 1 INCH
POST OFFICE & CUSTOMS
BARBER
BAKERY
HARNESS
OXFORD HOTEL
AUTO SHEDS
CURLING RINK
AUTO PAINT SHOP
FLOUR & FEED
INGERSOLL INN
SAMPLE ROOMS
MARKET
TOWN HALL
OPERA HOUSE
FIRE STATION
JAIL
ROYAL BANK
IMPERIAL BANK
MOVING PICTURES
GARAGE
AUTO SHOW ROOM
STORAGE
OFFICES
SALVATION ARMY CITADEL
ST. JAMES CHURCH (Anglican)
RECTORY
DRIVE SHED
FURS & HIDES
LIVERY
AUTOS
WAGON WORKS
COBBLER
TELEPHONE EXCHANGE
DAIRY
FLOUR & FEED
MEAT
B. SAT.

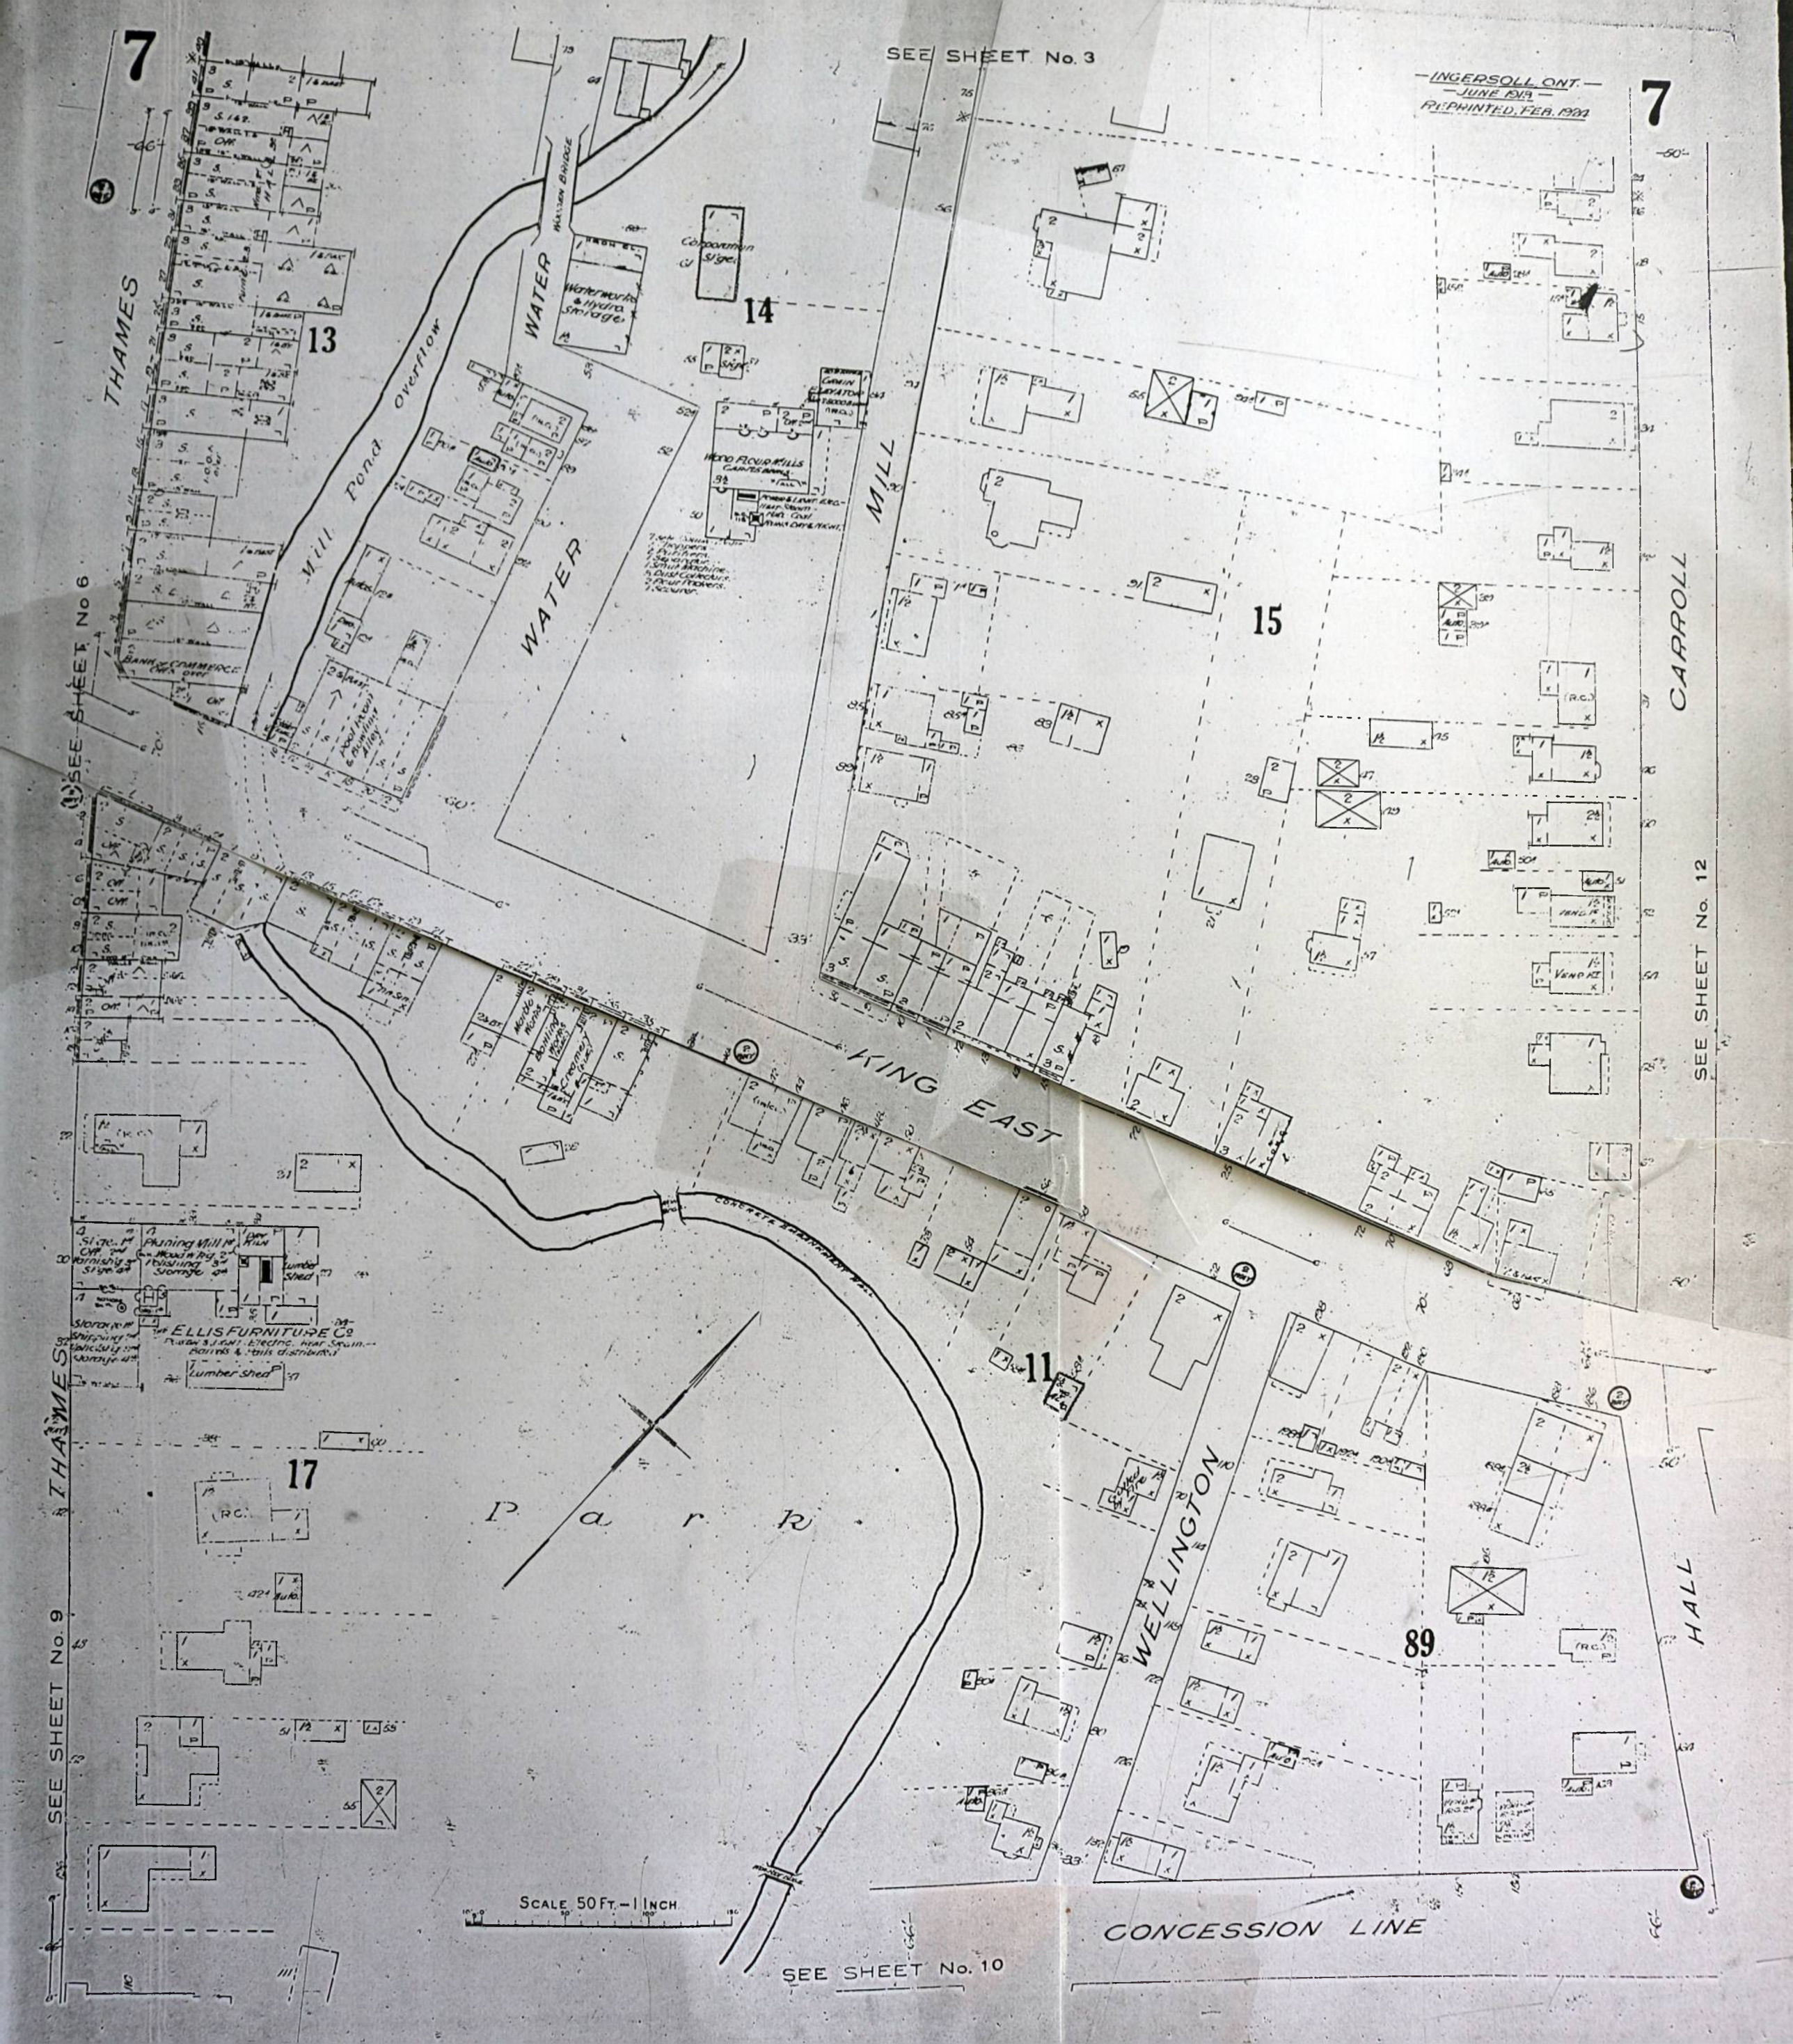
INGERSOLL, ONT.
JUNE 1914
REPRINTED, FEB. 1924
SEE SHEET No. 3
SEE SHEET No. 6
SEE SHEET No. 9
SEE SHEET No. 10
SEE SHEET No. 12
THAMES
CARROLL
HALL
WELLINGTON
KING EAST
CONCESSION LINE
WATER
MILL
Mill Pond Overflow
Waterworks & Hydra Storage
Wood Flour Mills
Planing Mill
Kiln
Lumber Shed
Ellis Furniture Co
Bank of Commerce
Marble Works
Bowling Alley
Creamery
Park
SCALE 50 FT. — 1 INCH
7
13
14
15
11
17
89

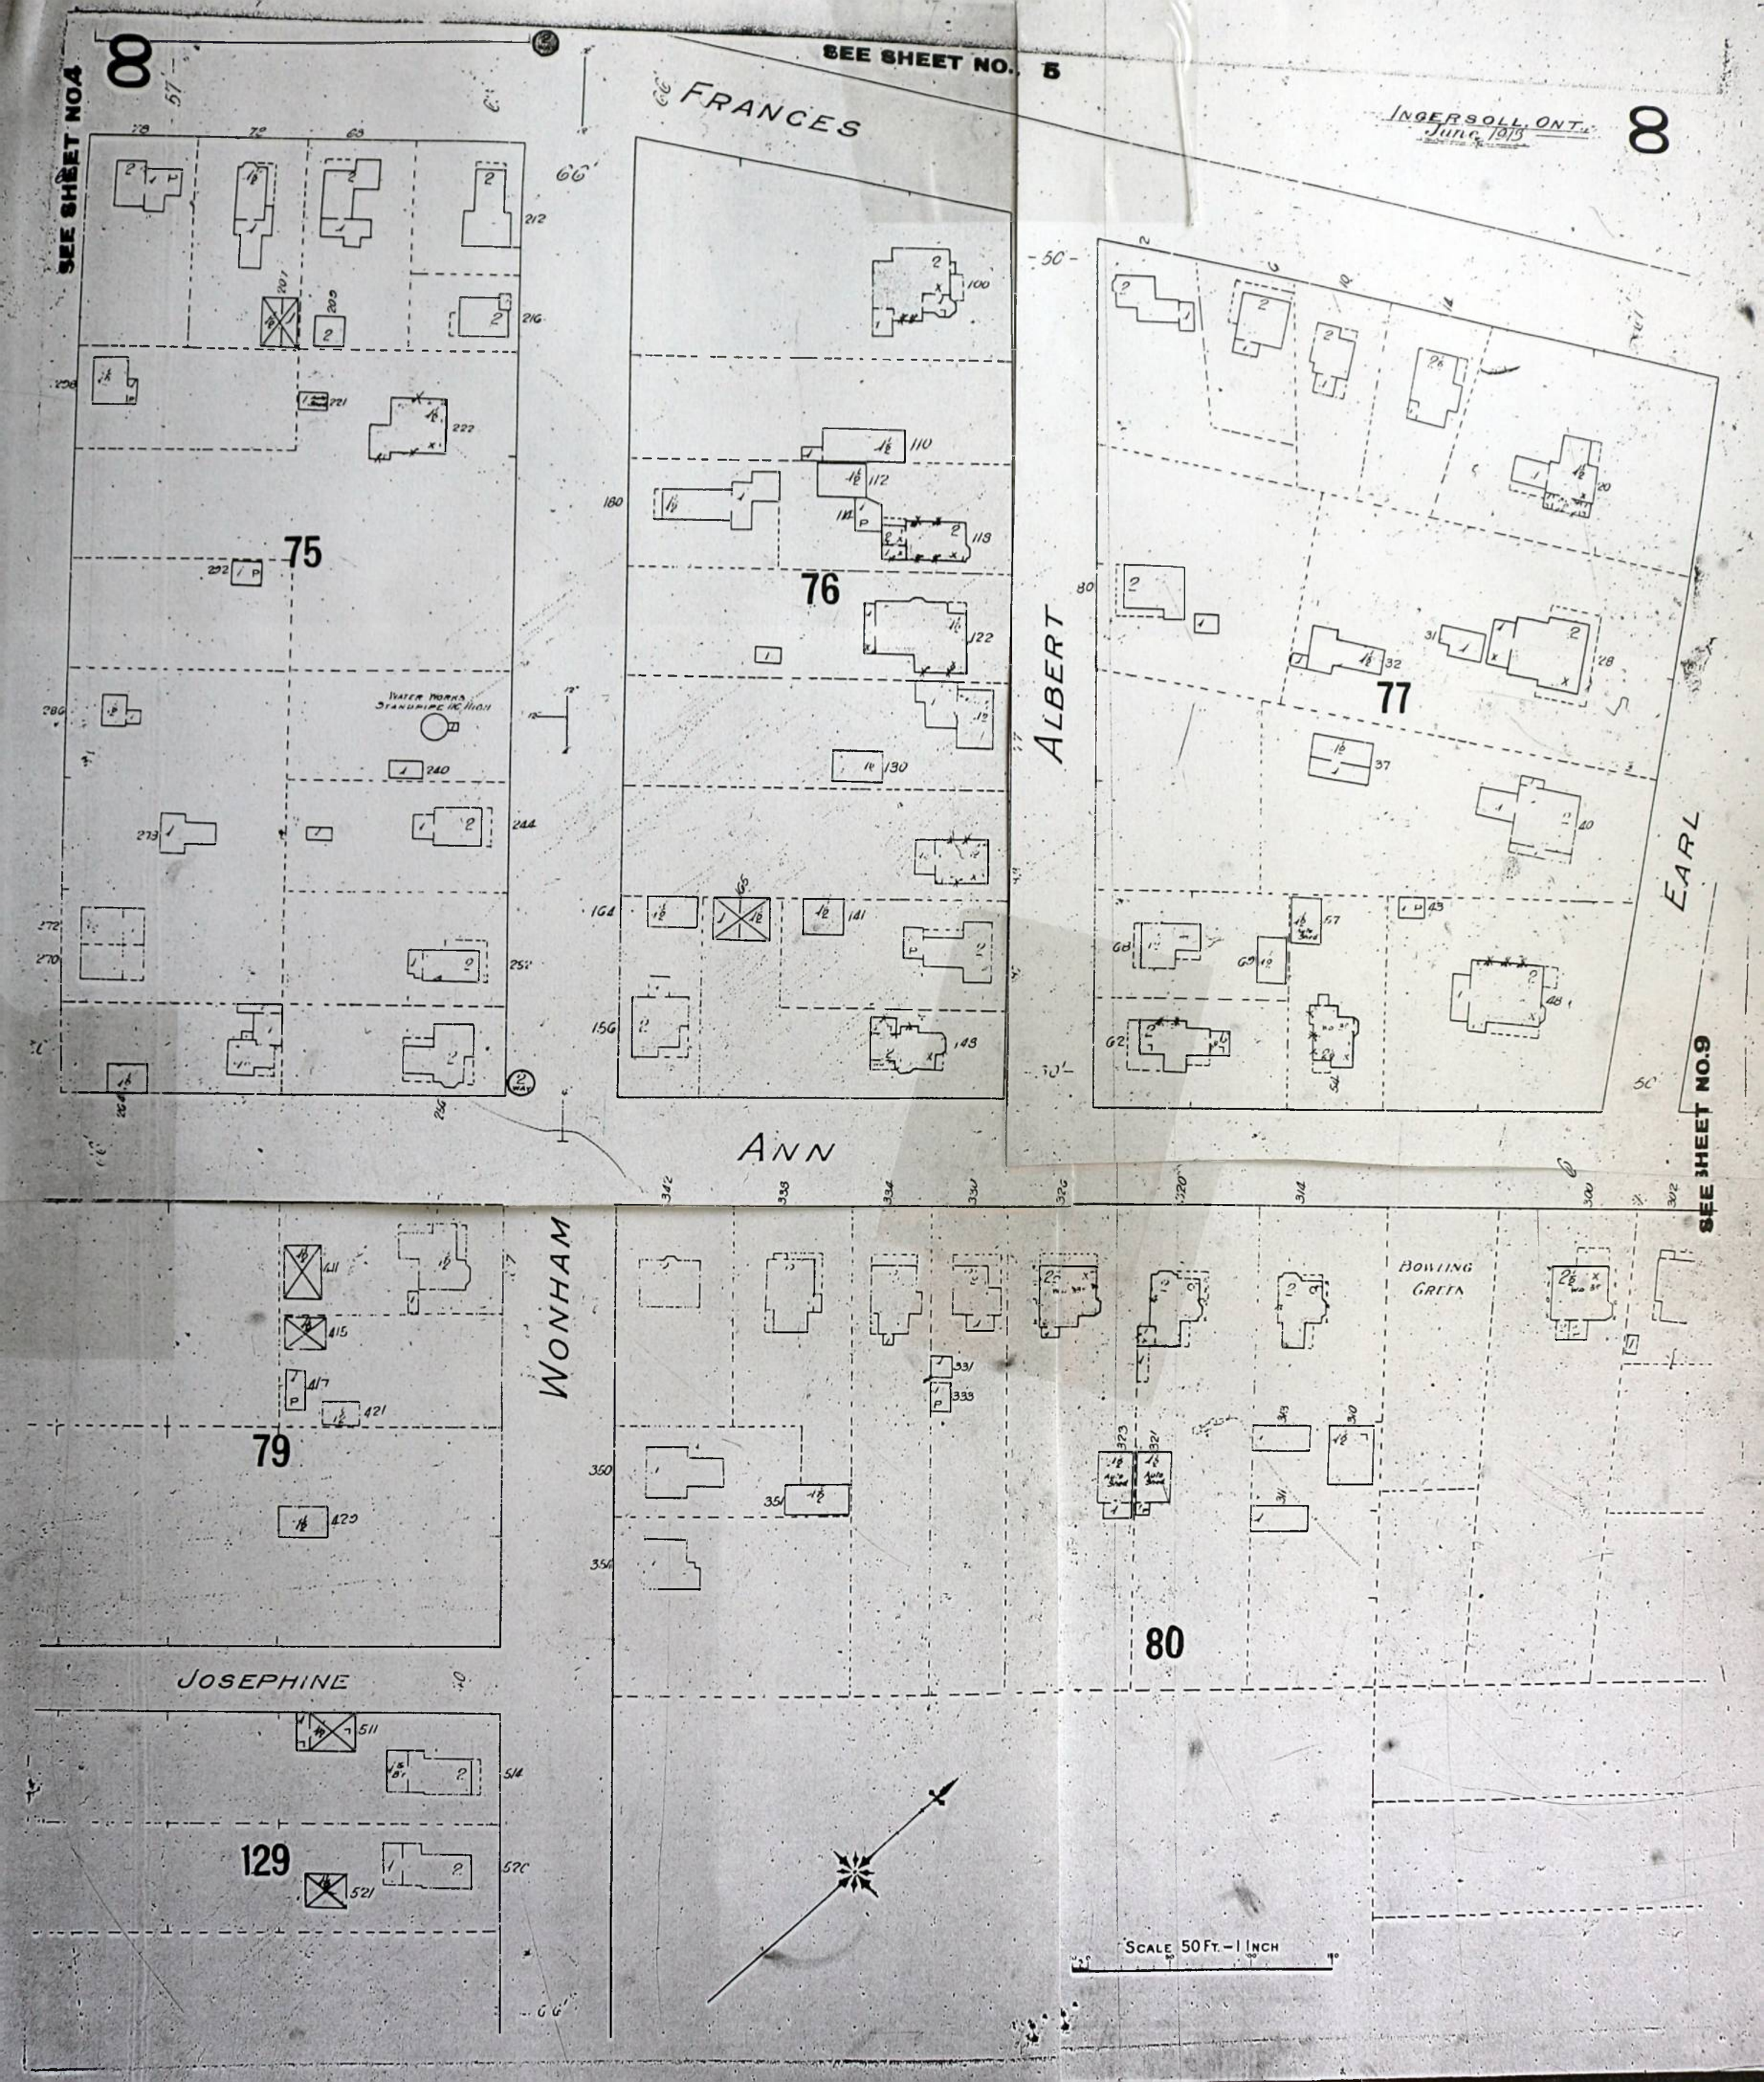
8
SEE SHEET NO. 4
SEE SHEET NO. 5
FRANCES
INGERSOLL, ONT.
JUNE 1915
8
75
76
77
ALBERT
EARL
WATER WORKS STANDPIPE
ANN
SEE SHEET NO. 9
WONHAM
BOWLING GREEN
79
80
JOSEPHINE
129
SCALE 50 FT. - 1 INCH

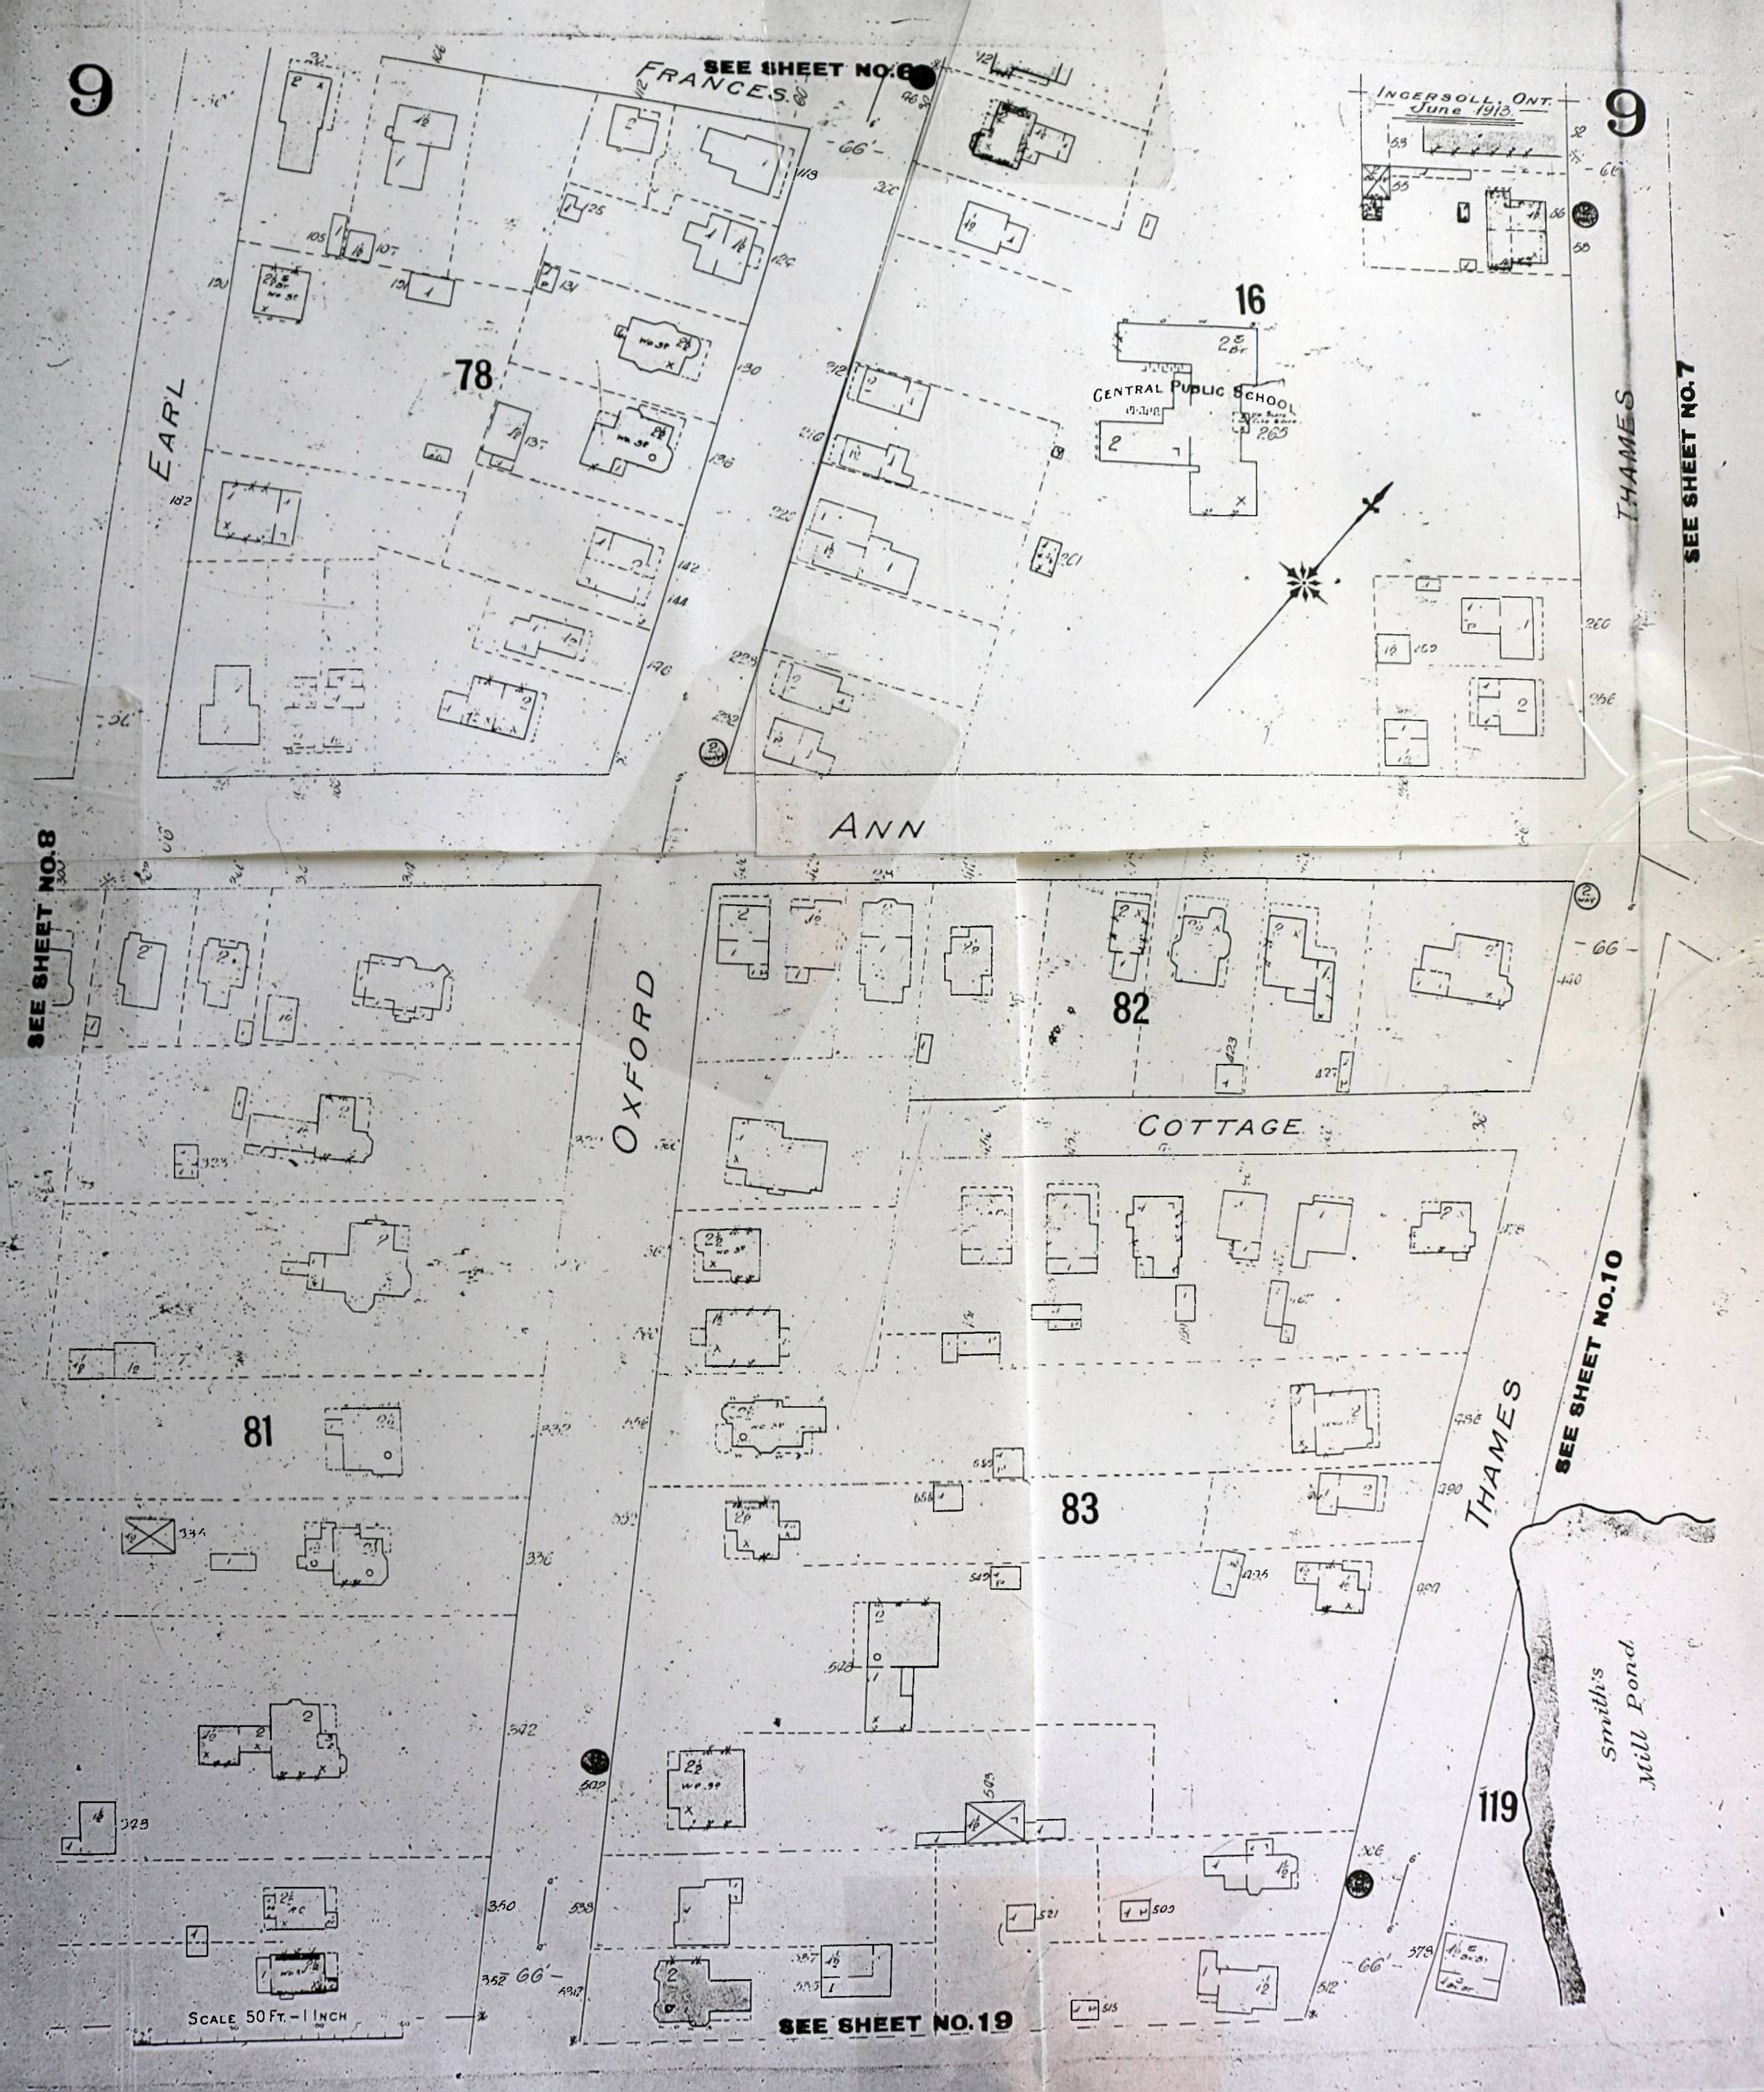
9
SEE SHEET NO. 6
FRANCES
INGERSOLL, ONT.
June 1913.
9
16
CENTRAL PUBLIC SCHOOL
78
EARL
THAMES
SEE SHEET NO. 7
ANN
SEE SHEET NO. 8
OXFORD
82
COTTAGE
81
83
THAMES
SEE SHEET NO. 10
119
Smith's Mill Pond
SCALE 50 FT. - 1 INCH
SEE SHEET NO. 19

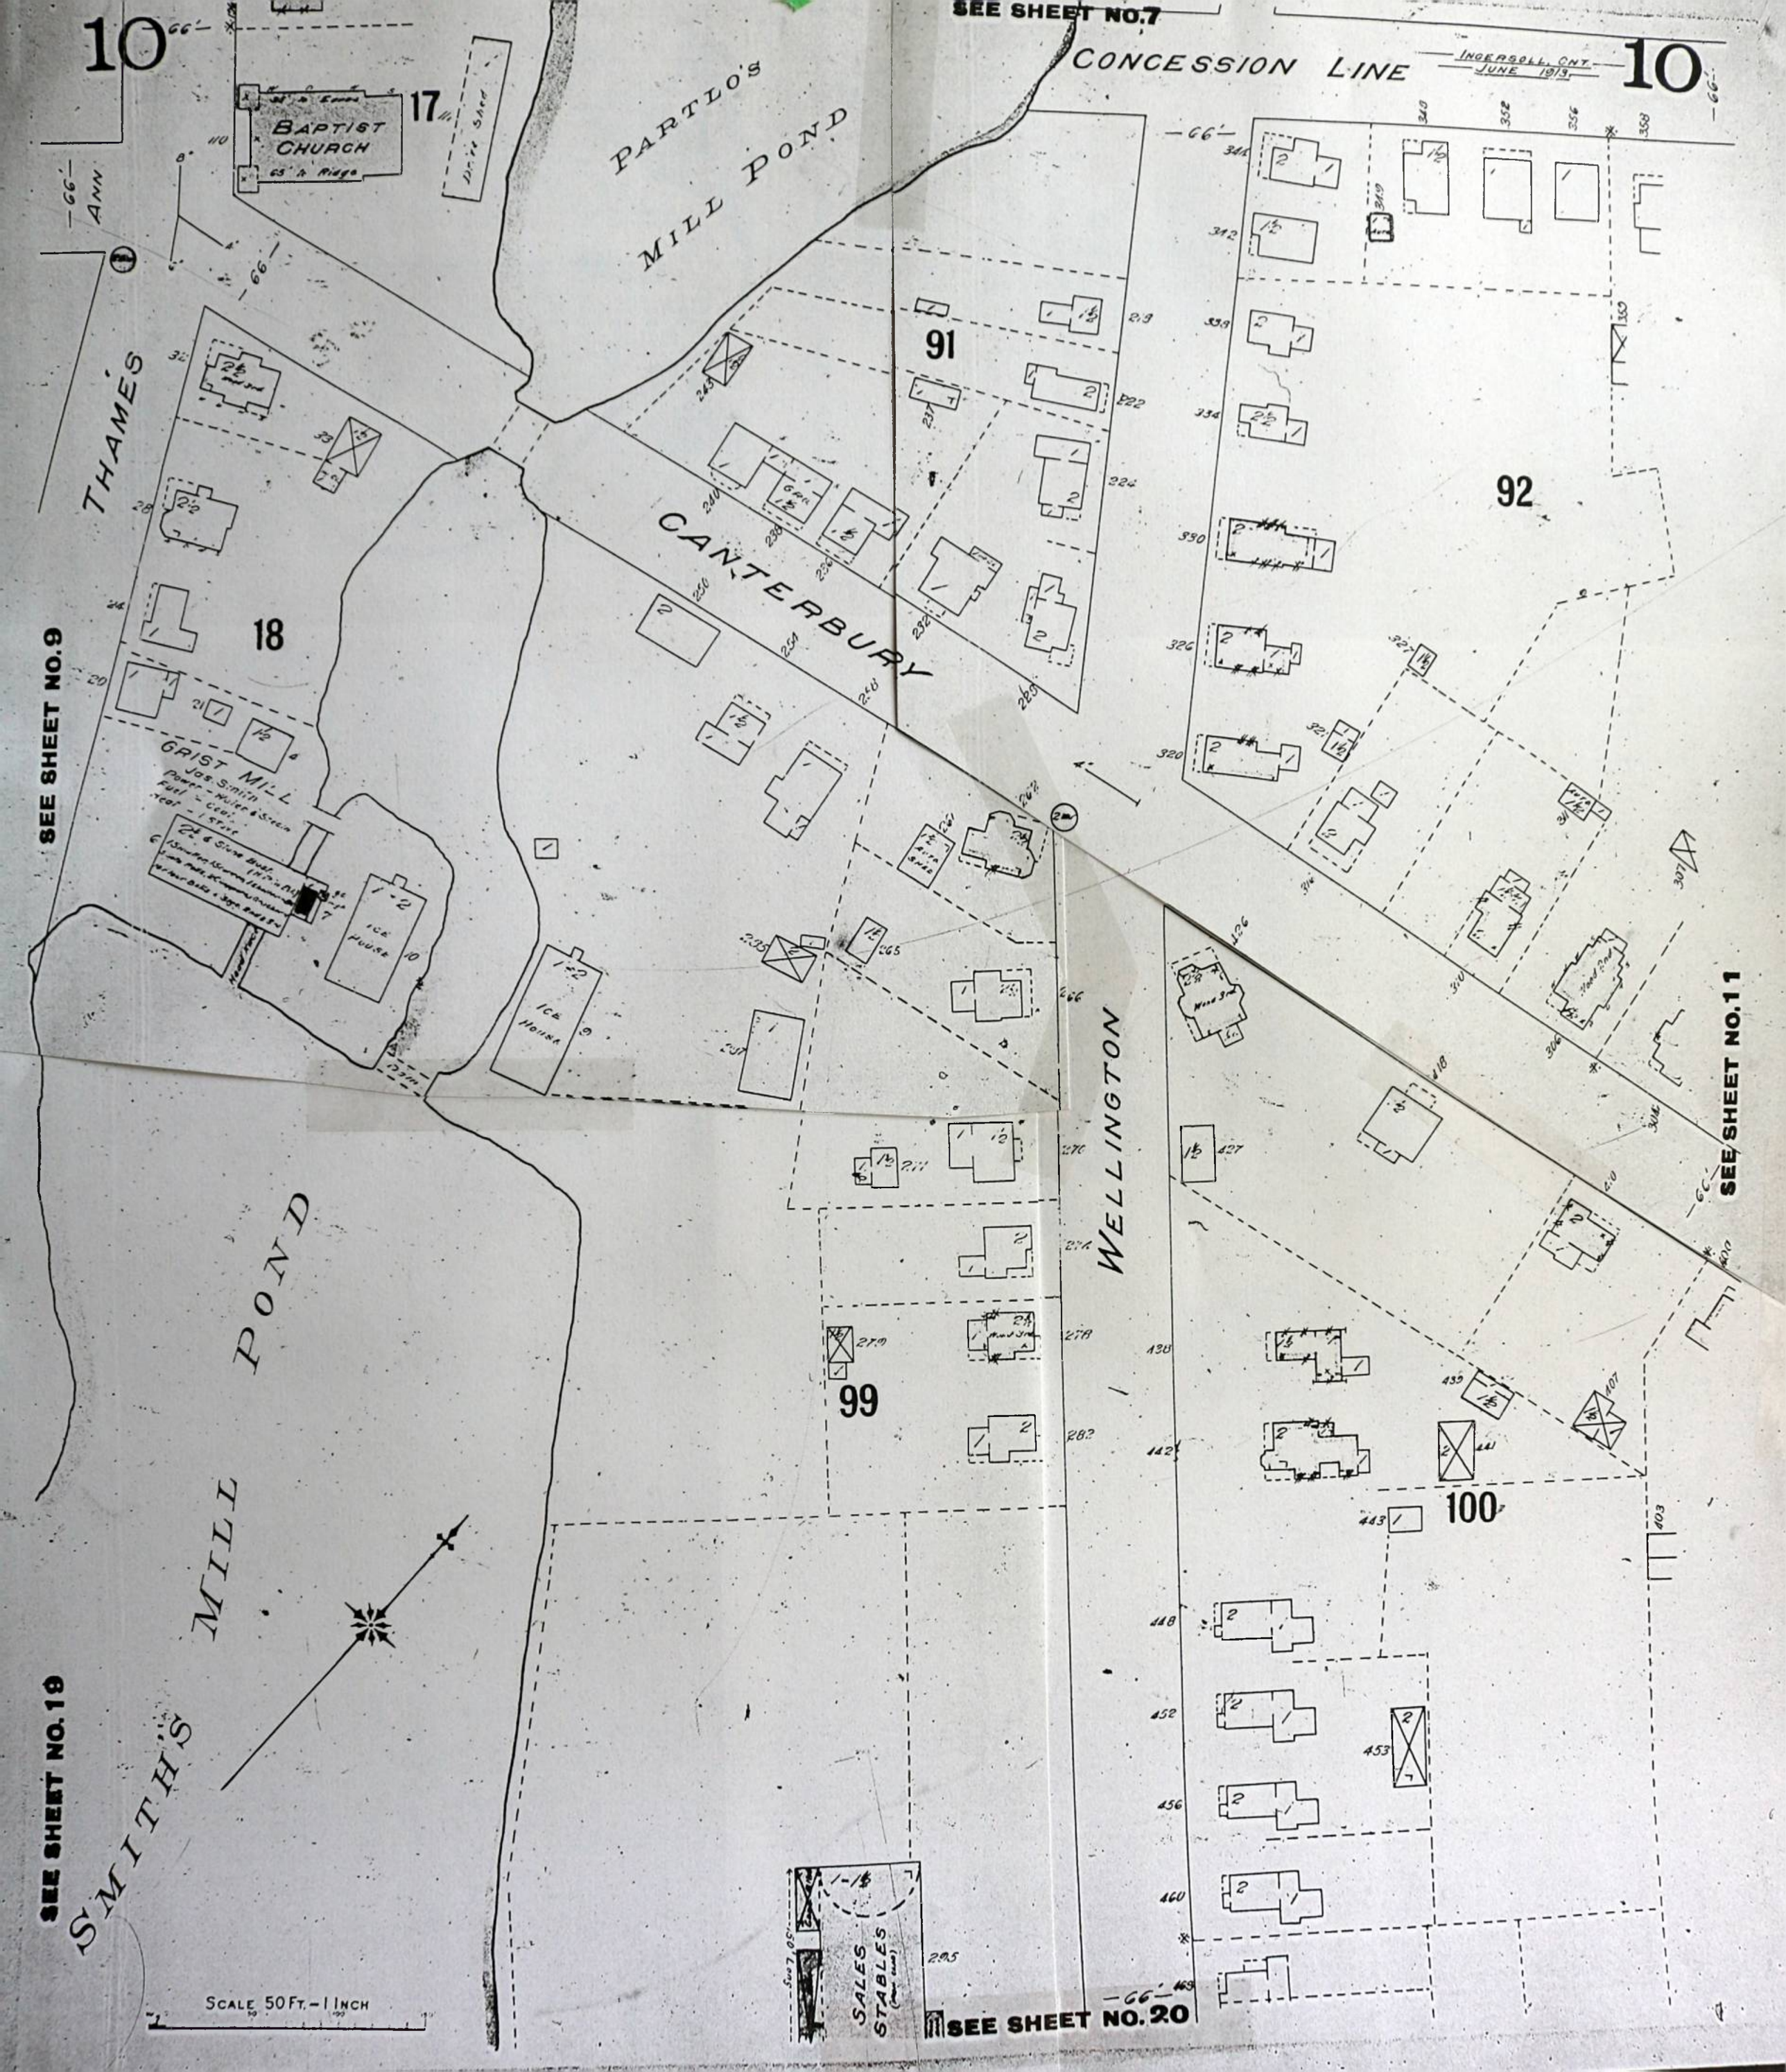
SEE SHEET NO.7
CONCESSION LINE
INGERSOLL, ONT.
JUNE 1919
10
10
BAPTIST CHURCH
17
PARTLO'S MILL POND
THAMES
ANN
18
GRIST MILL
Jas. Smith
ICE HOUSE
ICE HOUSE
CANTERBURY
91
92
99
100
WELLINGTON
SMITH'S MILL POND
SALES STABLES
SEE SHEET NO.9
SEE SHEET NO.11
SEE SHEET NO.19
SEE SHEET NO.20
SCALE 50 FT. - 1 INCH

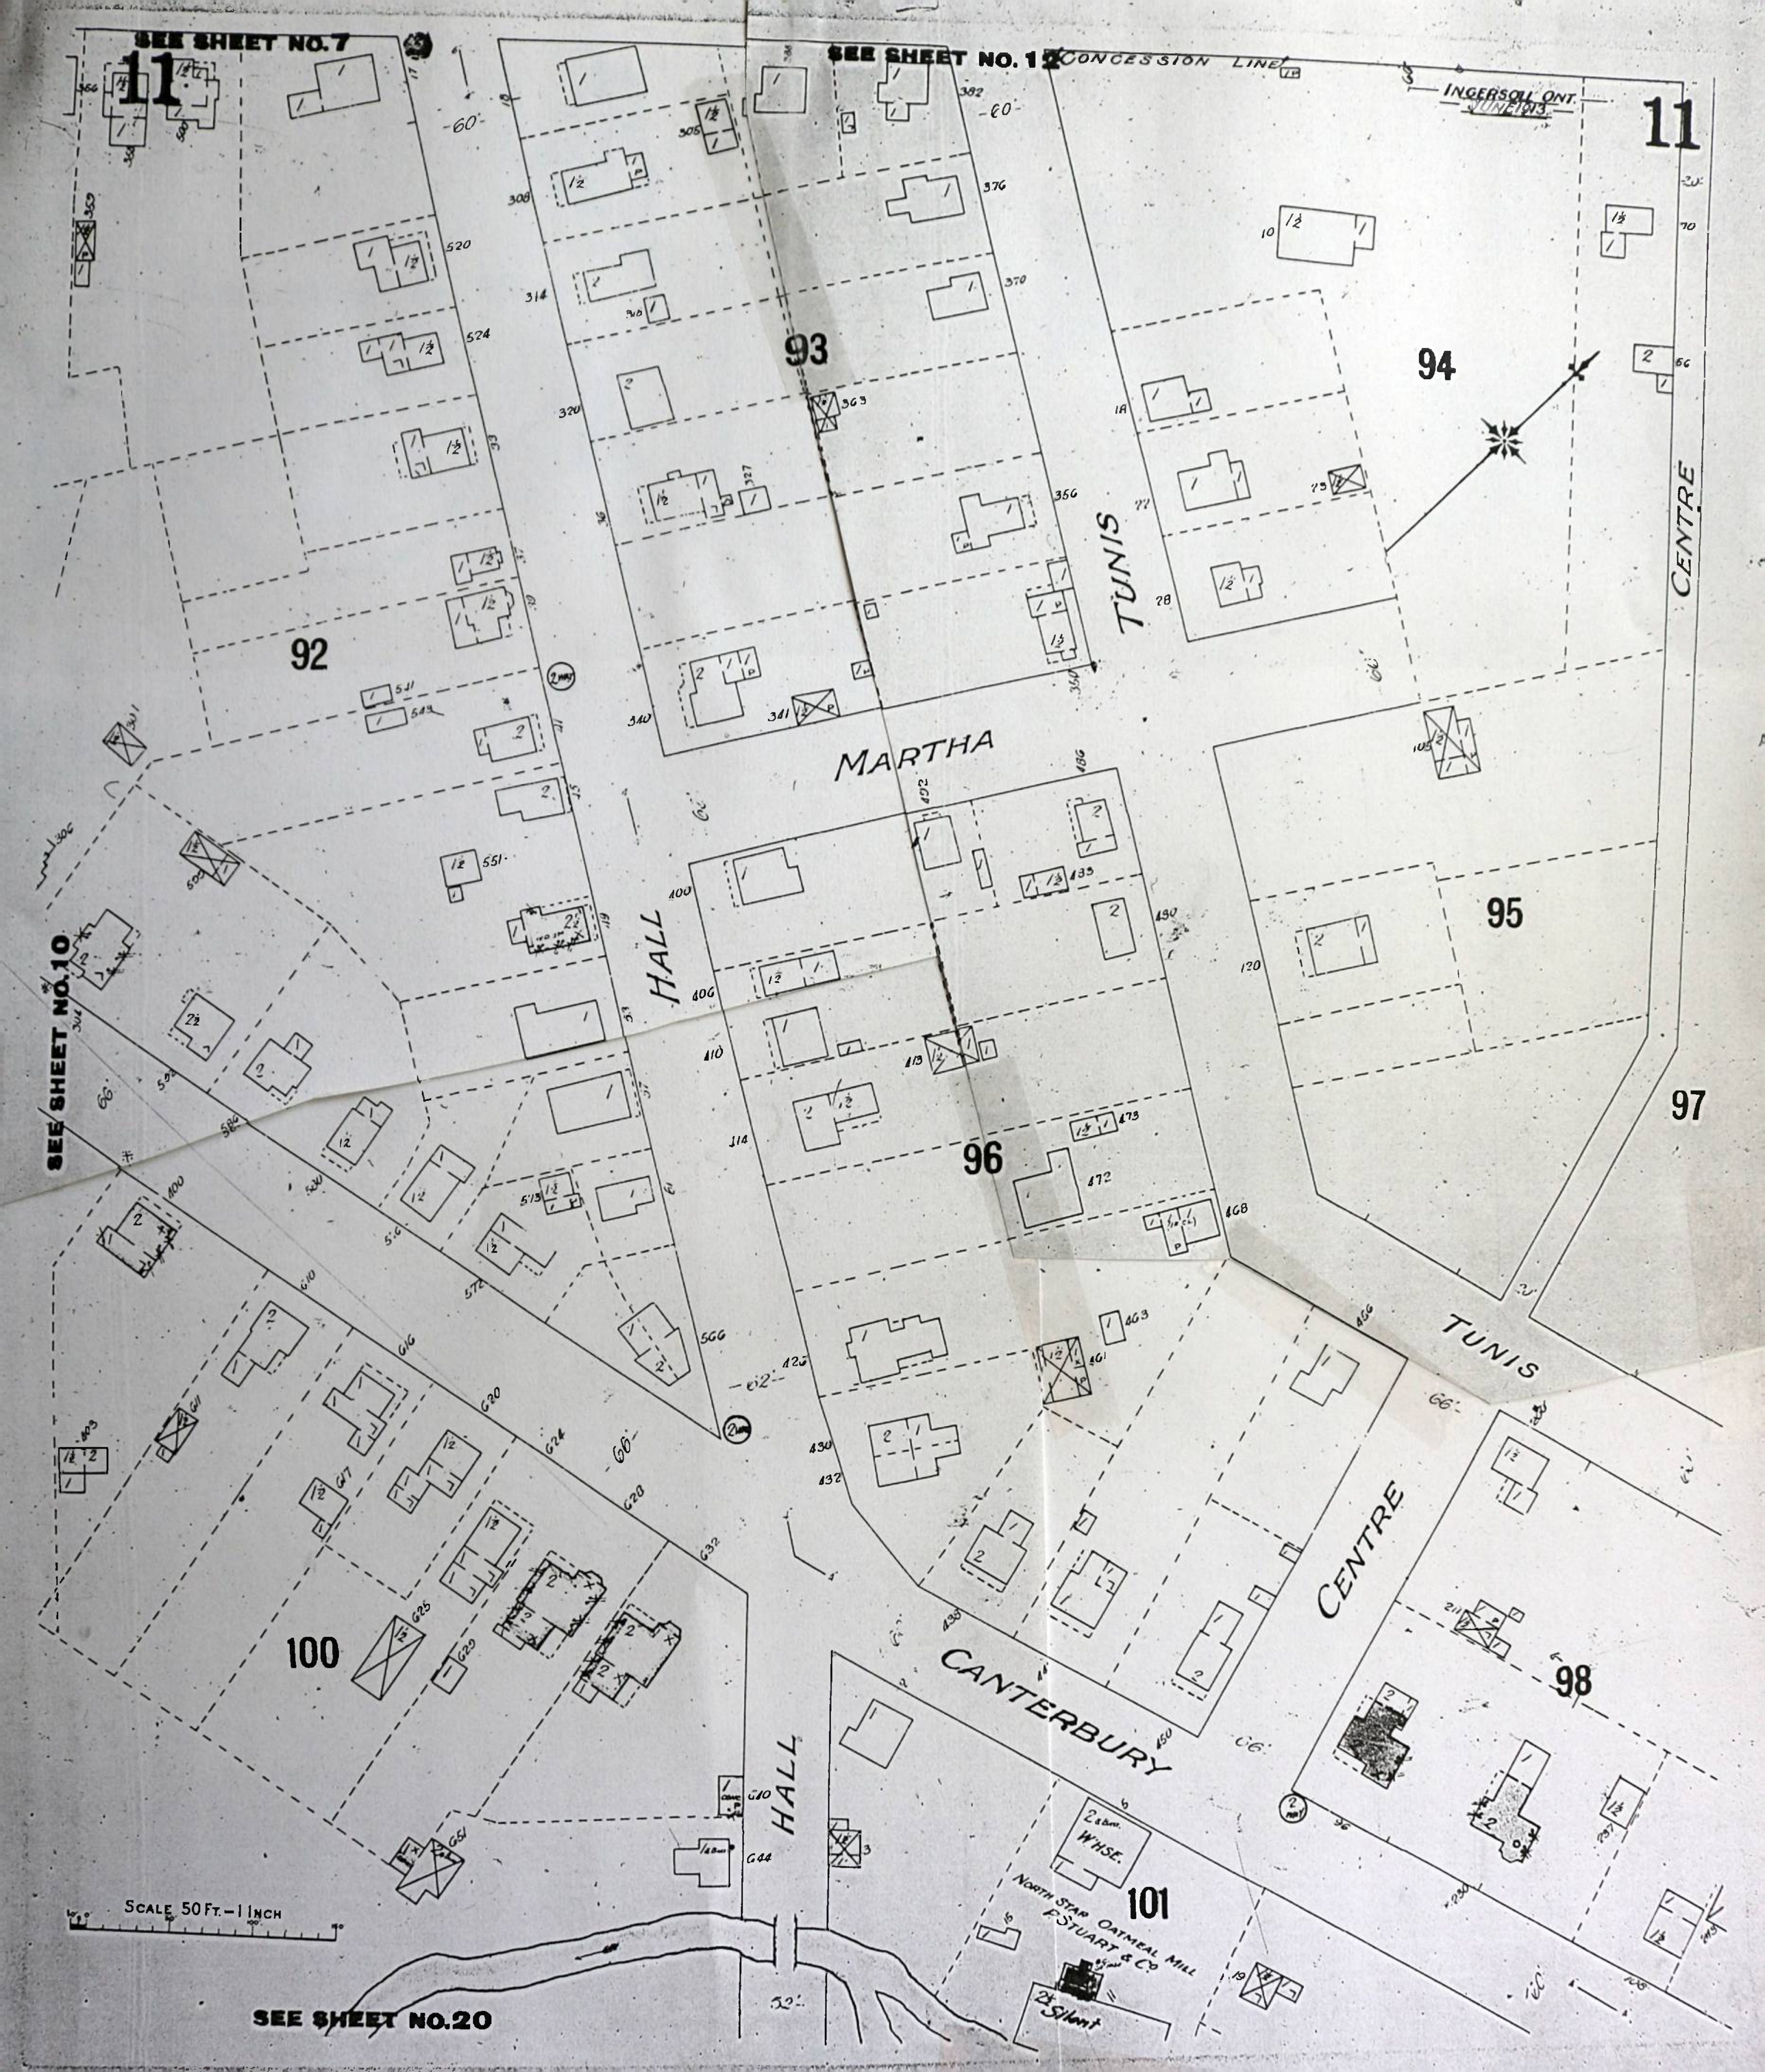
SEE SHEET NO. 7
SEE SHEET NO. 12
CONCESSION LINE
INGERSOLL ONT.
JUNE 1913
11
93
94
95
96
97
98
100
101
92
TUNIS
MARTHA
HALL
CENTRE
CANTERBURY
SEE SHEET NO. 10
SCALE 50 FT. – 1 INCH
W'HSE.
NORTH STAR OATMEAL MILL
F. STUART & Co
2½ Silent
SEE SHEET NO. 20

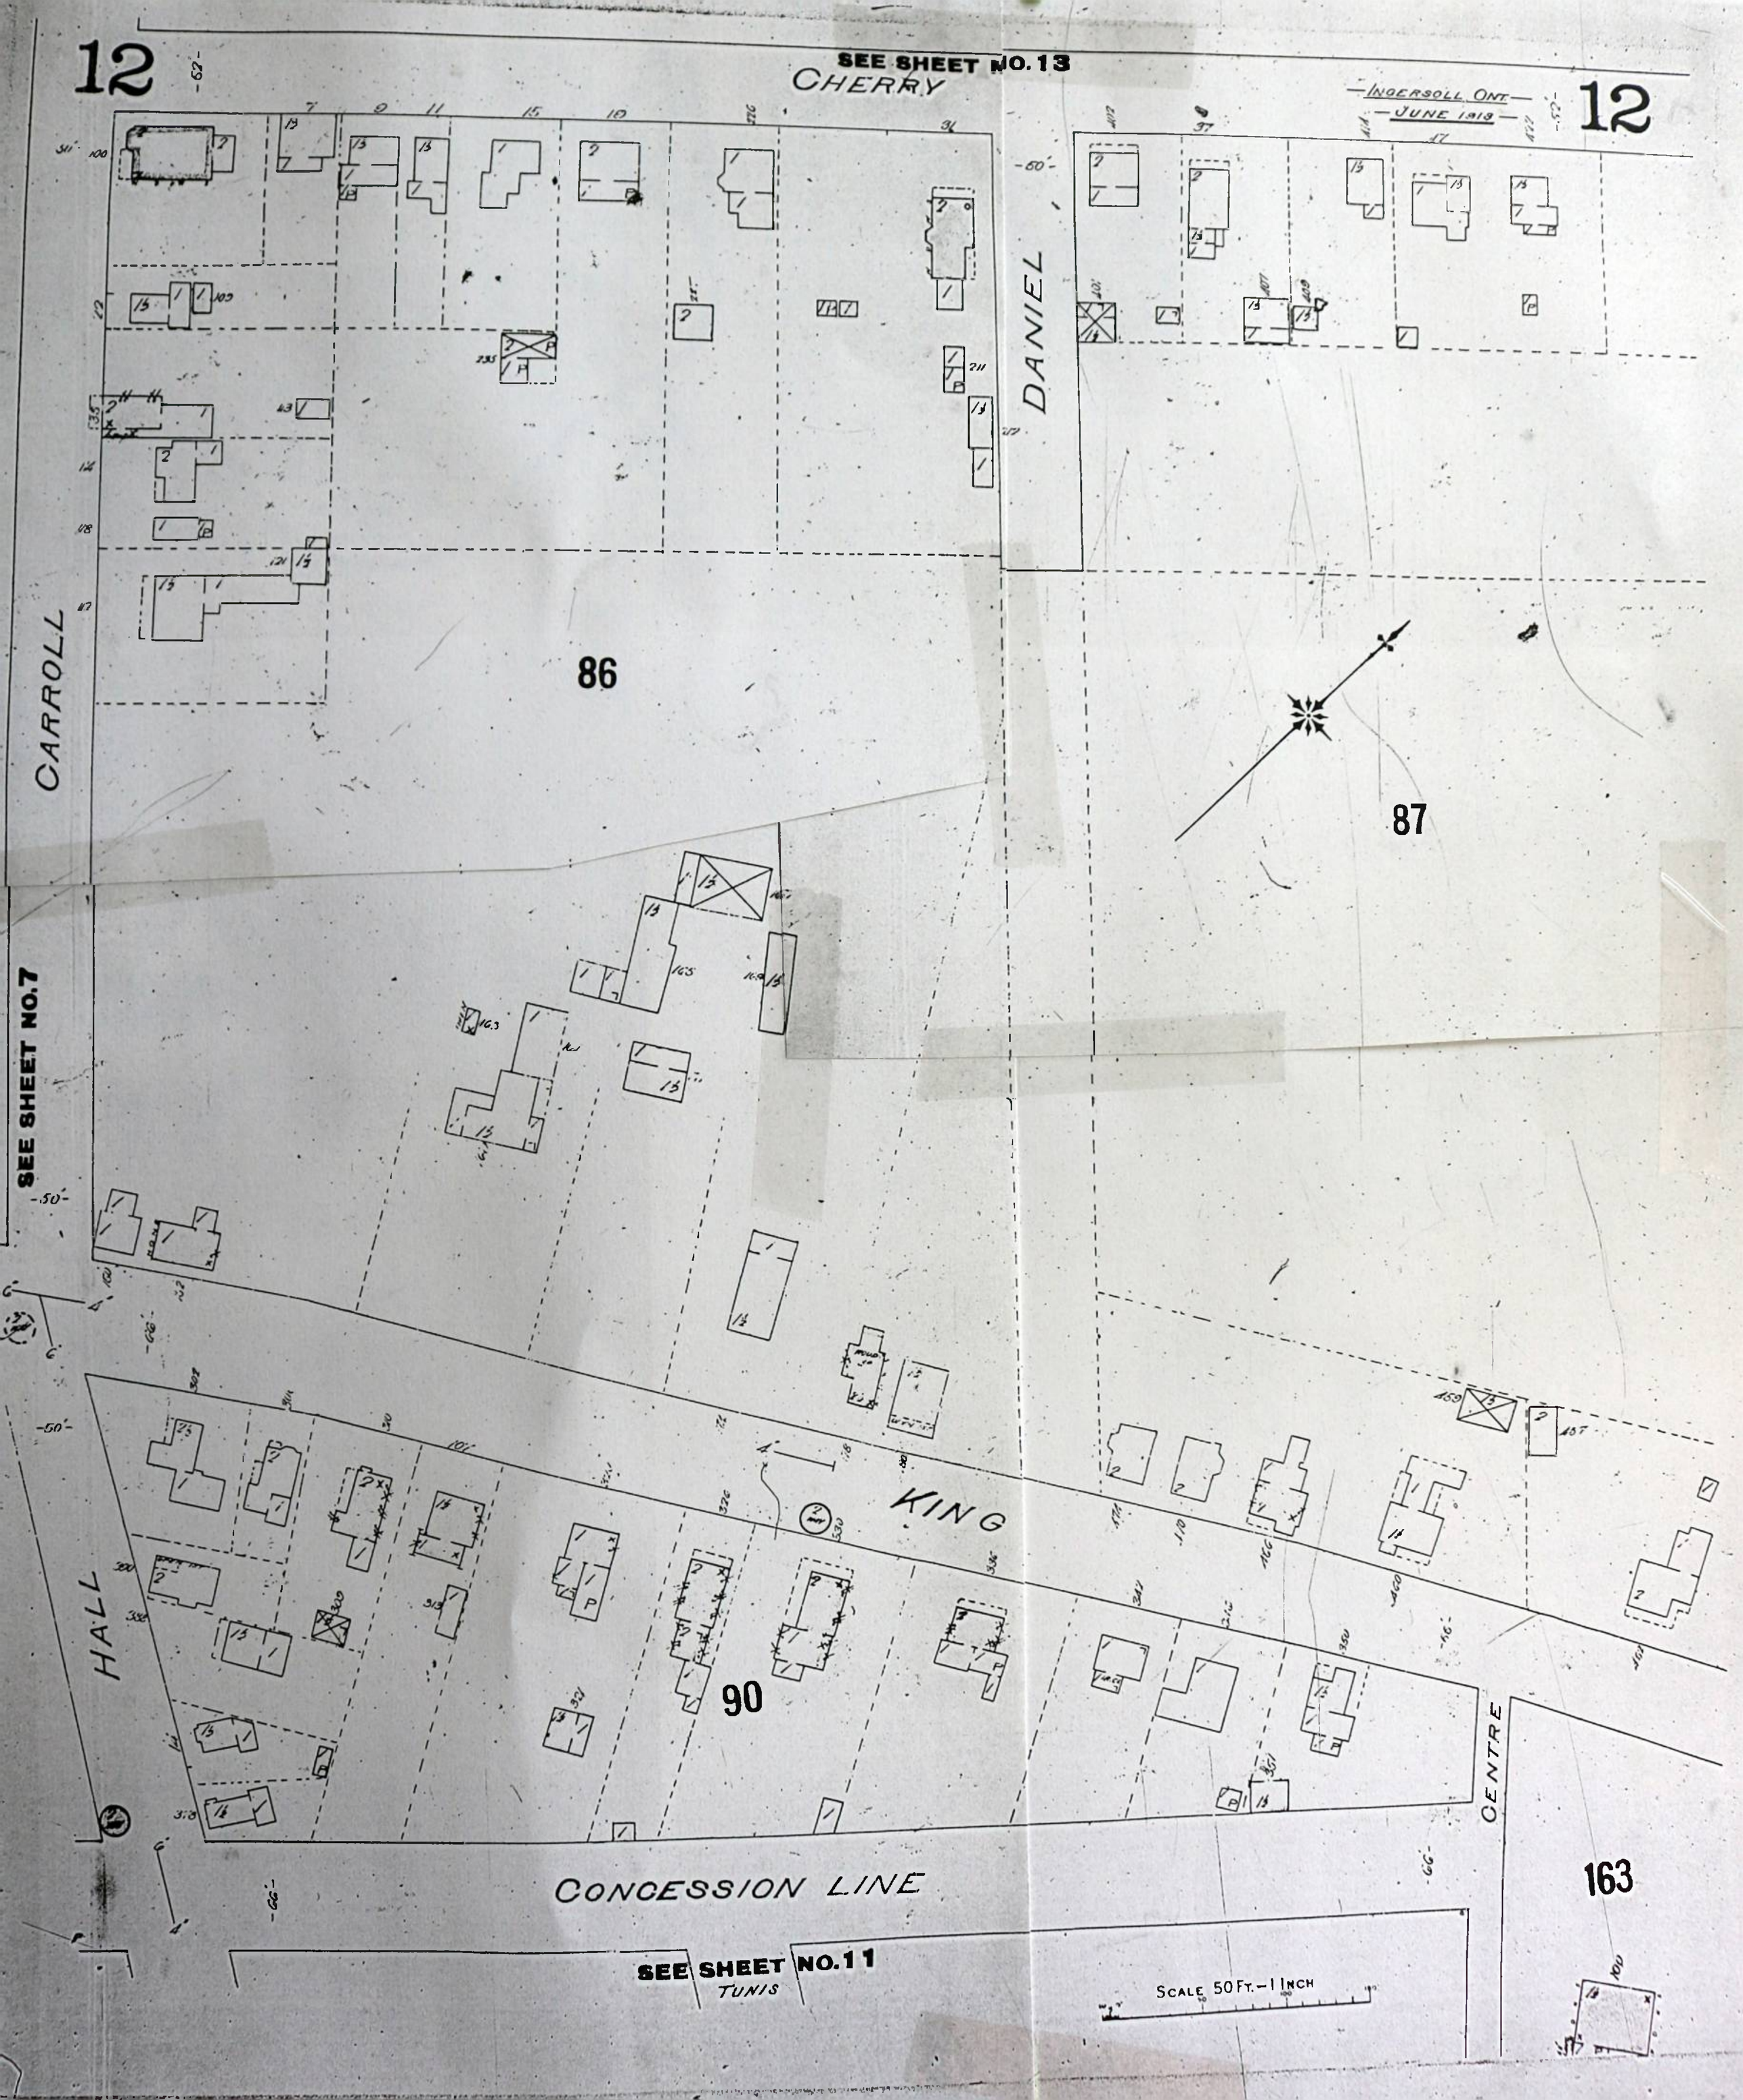
12
SEE SHEET NO. 13
CHERRY
INGERSOLL, ONT.
JUNE 1913
12
DANIEL
86
87
CARROLL
SEE SHEET NO. 7
KING
90
HALL
CENTRE
CONCESSION LINE
163
SEE SHEET NO. 11
TUNIS
SCALE 50 FT. – 1 INCH

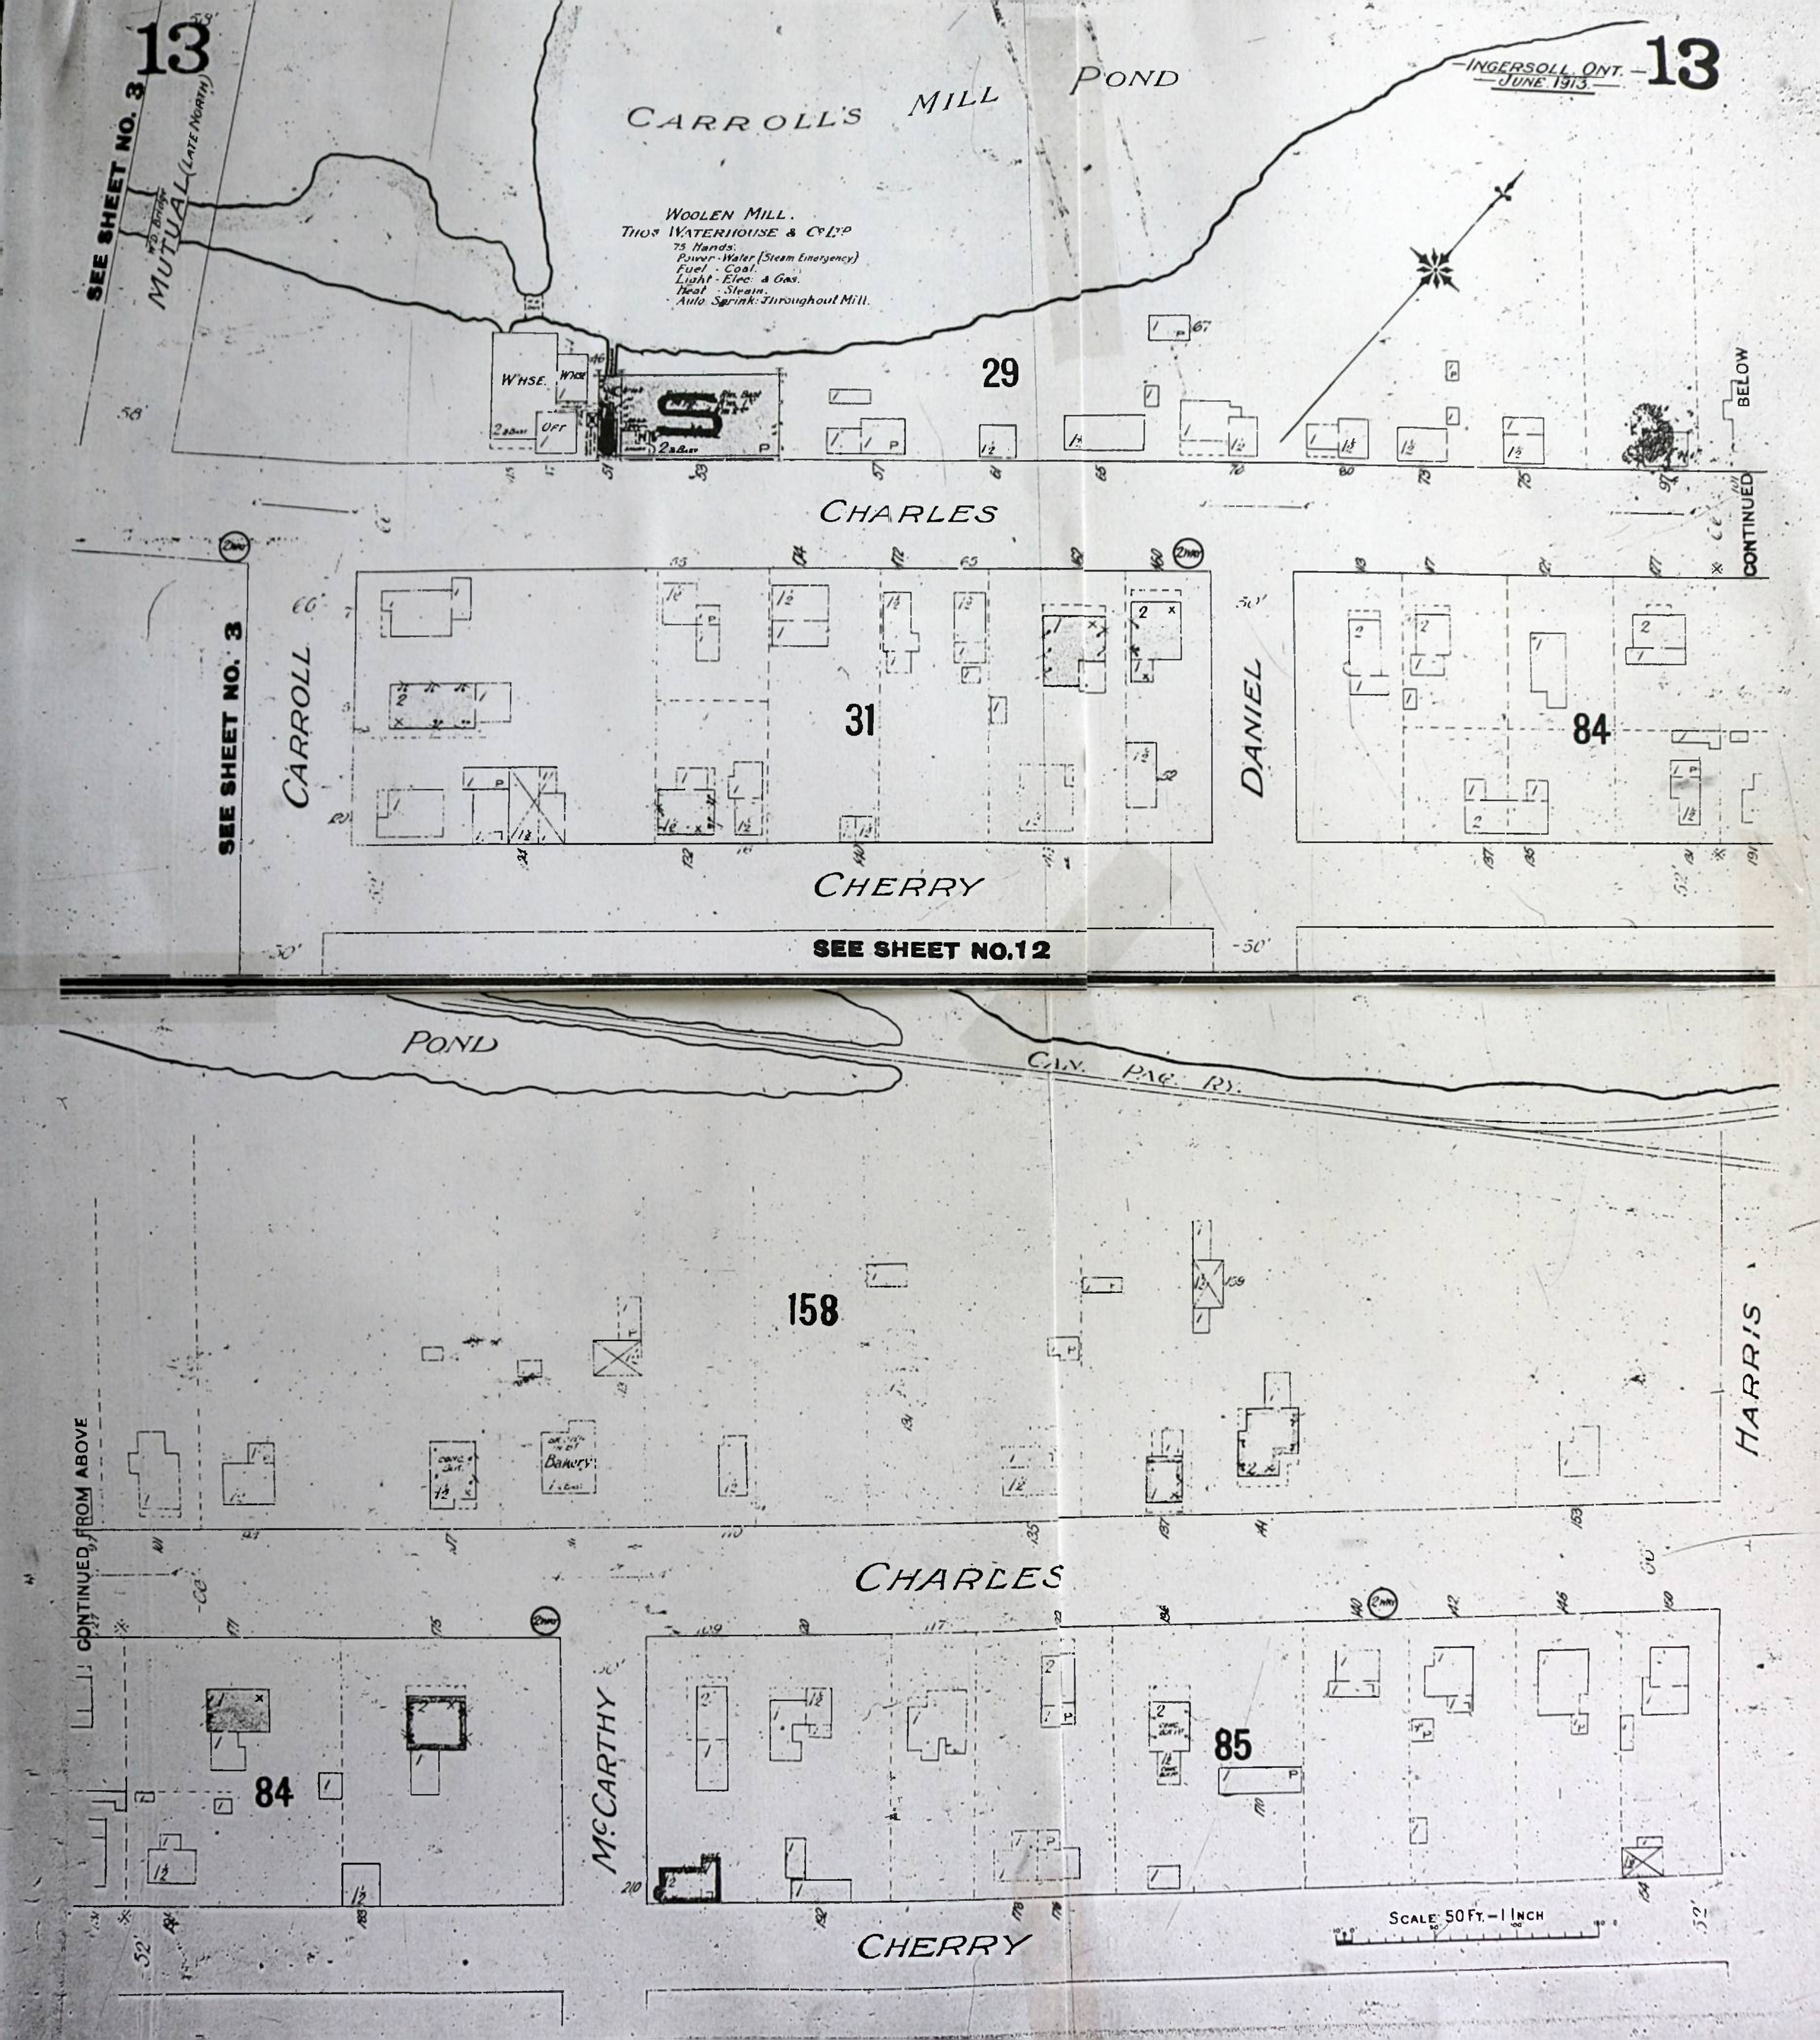
13
INGERSOLL, ONT. — JUNE 1913. — 13
SEE SHEET NO. 3
MUTUAL (LATE NORTH)
CARROLL'S MILL POND
WOOLEN MILL.
THOS WATERHOUSE & Co LTD
75 Hands.
Power - Water (Steam Emergency)
Fuel - Coal.
Light - Elec. & Gas.
Heat - Steam.
Auto Sprink: Throughout Mill.
W'HSE.
OFF
29
CHARLES
BELOW
CONTINUED
SEE SHEET NO. 3
CARROLL
31
CHERRY
DANIEL
84
SEE SHEET NO. 12
POND
CAN. PAC. RY.
158
Bakery
CHARLES
HARRIS
CONTINUED FROM ABOVE
84
McCARTHY
85
CHERRY
SCALE: 50 FT. — 1 INCH

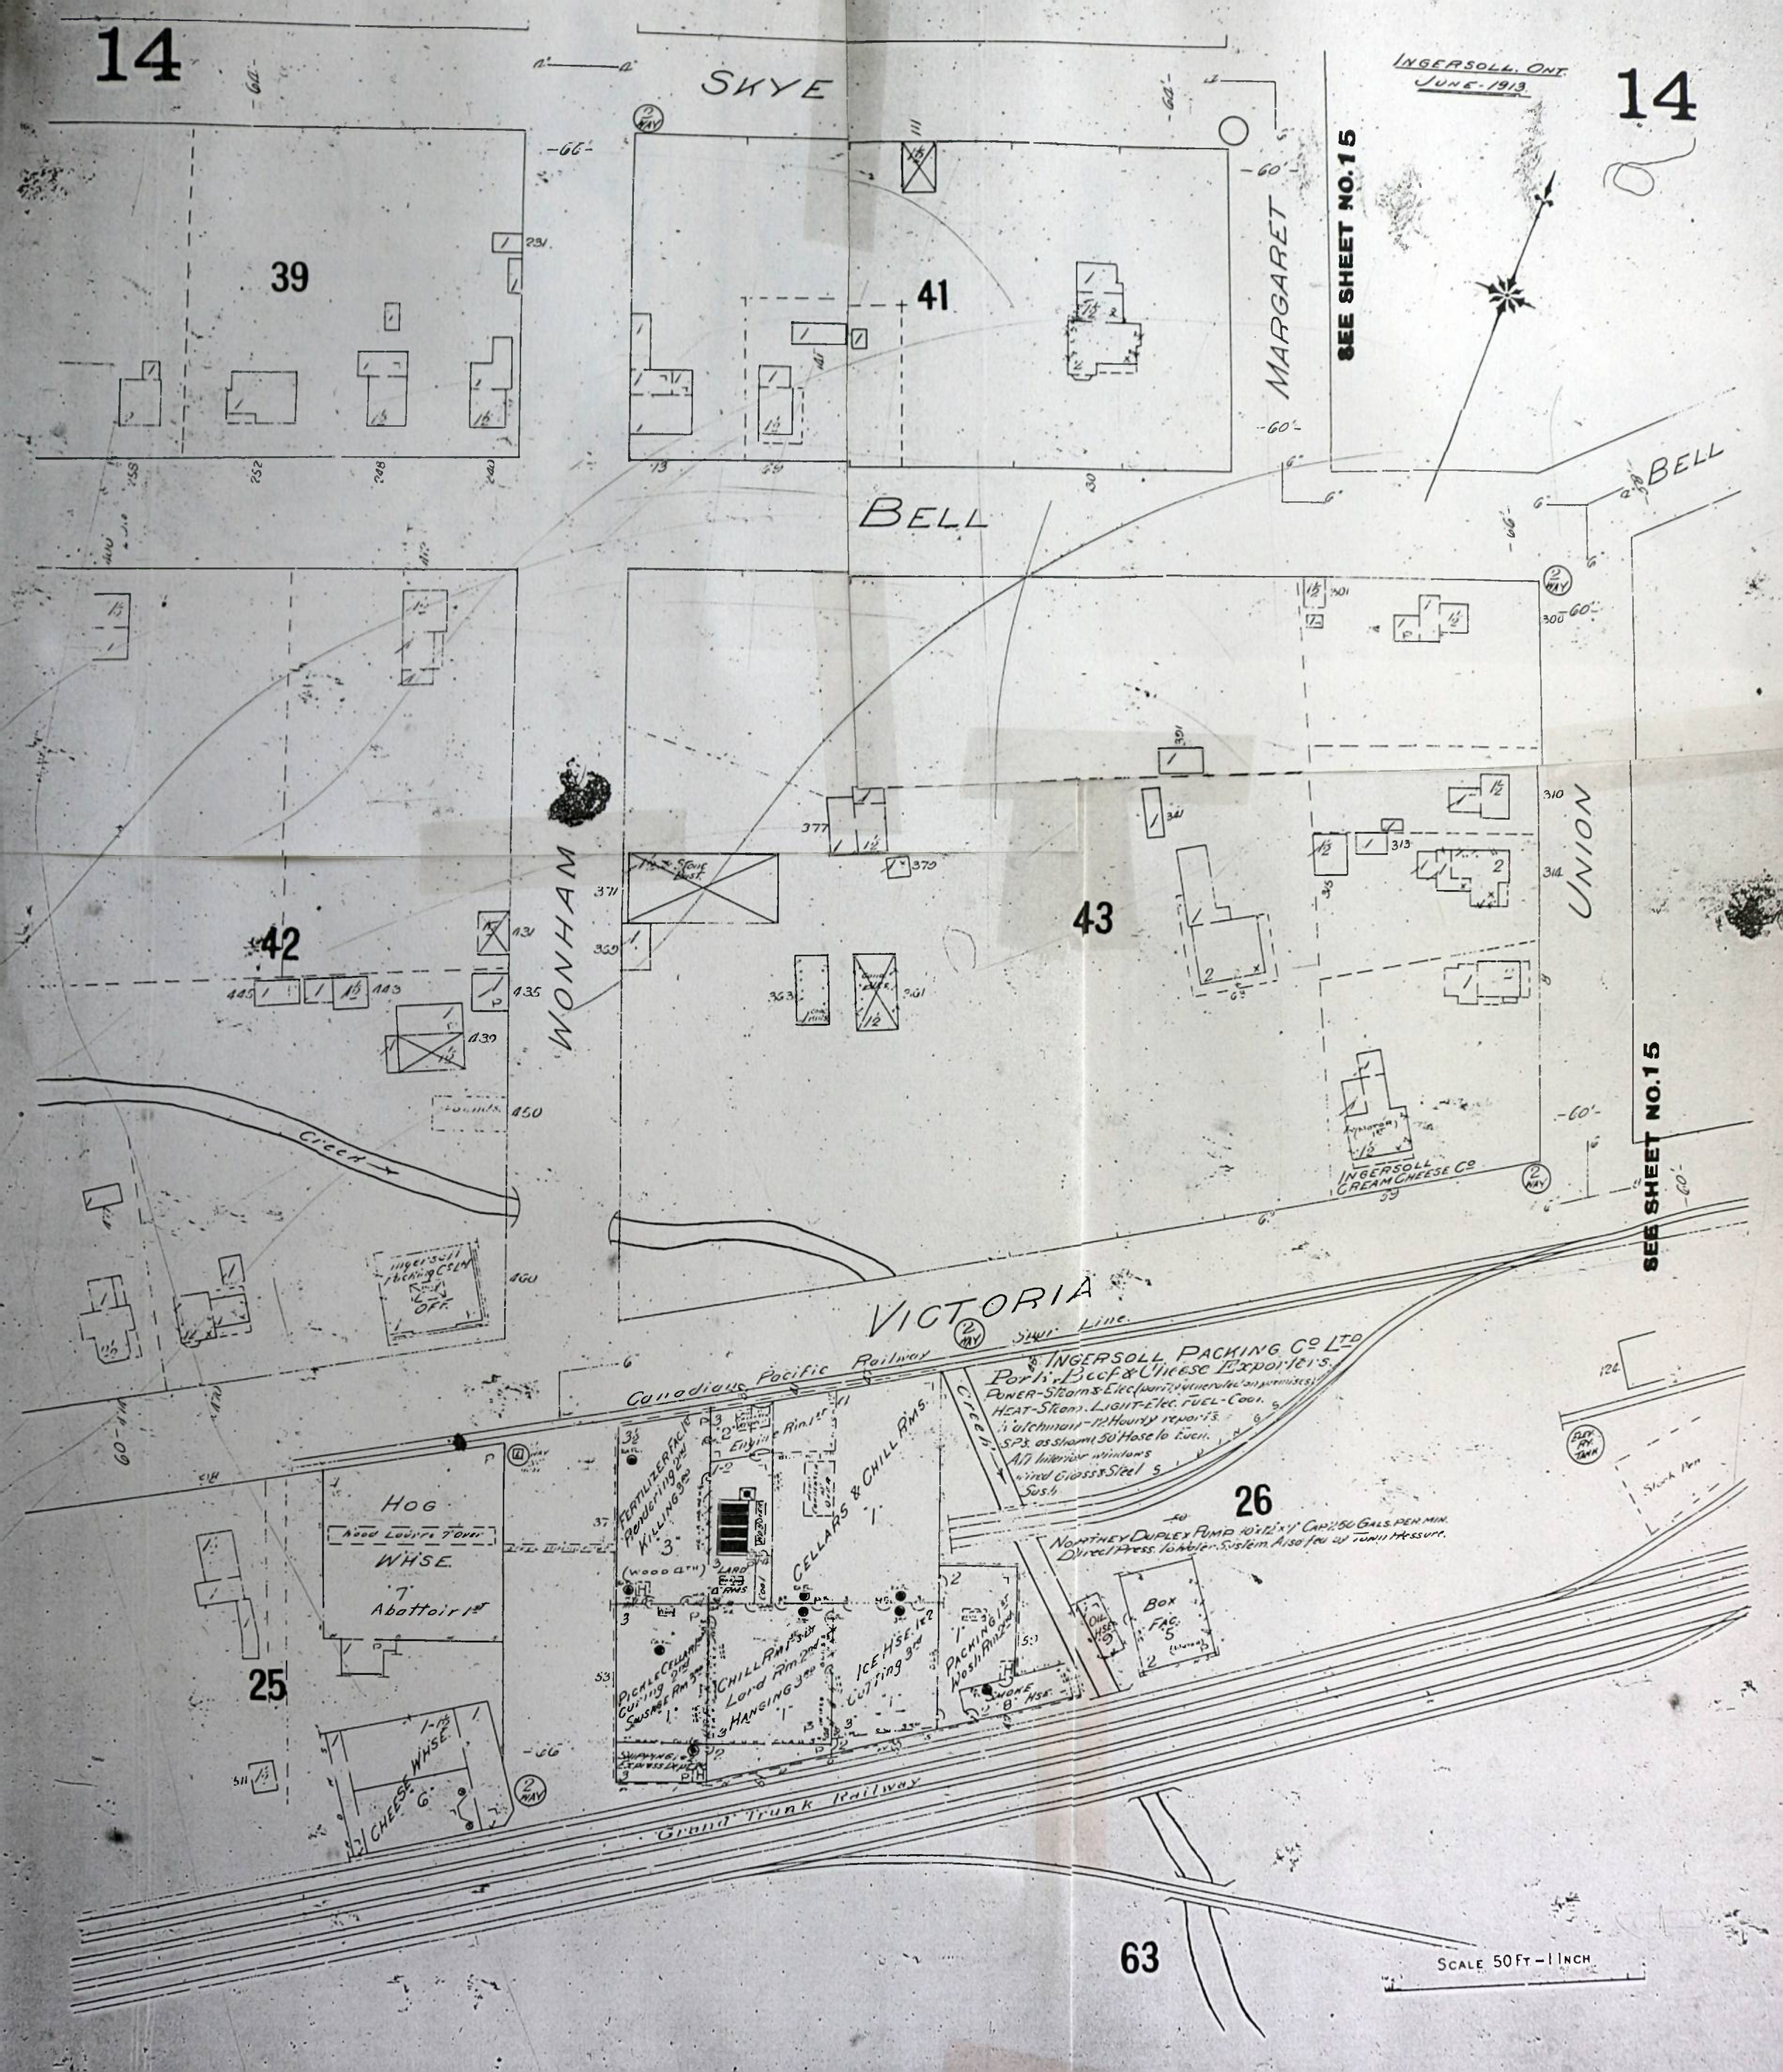
14
SKYE
INGERSOLL, ONT.
JUNE-1913.
14
39
41
MARGARET
SEE SHEET NO. 15
BELL
BELL
42
WONHAM
43
UNION
Creek
INGERSOLL CREAM CHEESE Co
SEE SHEET NO. 15
VICTORIA
Canadian Pacific Railway
INGERSOLL PACKING Co Ltd
Pork, Beef & Cheese Exporters.
POWER-Steam & Elec (partly purchased on premises)
HEAT-Steam. LIGHT-Elec. FUEL-Coal.
Watchman-12 Hourly reports.
SP3 as steam, 50' Hose to each.
All interior windows
wired Glass & Steel Sash.
26
NORTHEY DUPLEX PUMP 10"x12"x7" CAP. 150 GALS. PER MIN.
Direct Press. to boiler. System. Also for 40 lbs. pressure.
HOG
WHSE.
Abattoir 1st
25
CHEESE WHSE
FERTILIZER FACT.
RENDERING 2nd
KILLING 3rd
CELLARS & CHILL RMS.
PICKLE CELLAR
CUTTING 2nd
SAUSAGE RM 3rd
CHILL RM 1st
Lard Rm 2nd
HANGING 3rd
ICE HSE. 1st
CUTTING 3rd
PACKING 1st
WASH RM 2nd
SMOKE HSE.
BOX FAC.
Grand Trunk Railway
63
SCALE 50 FT - 1 INCH

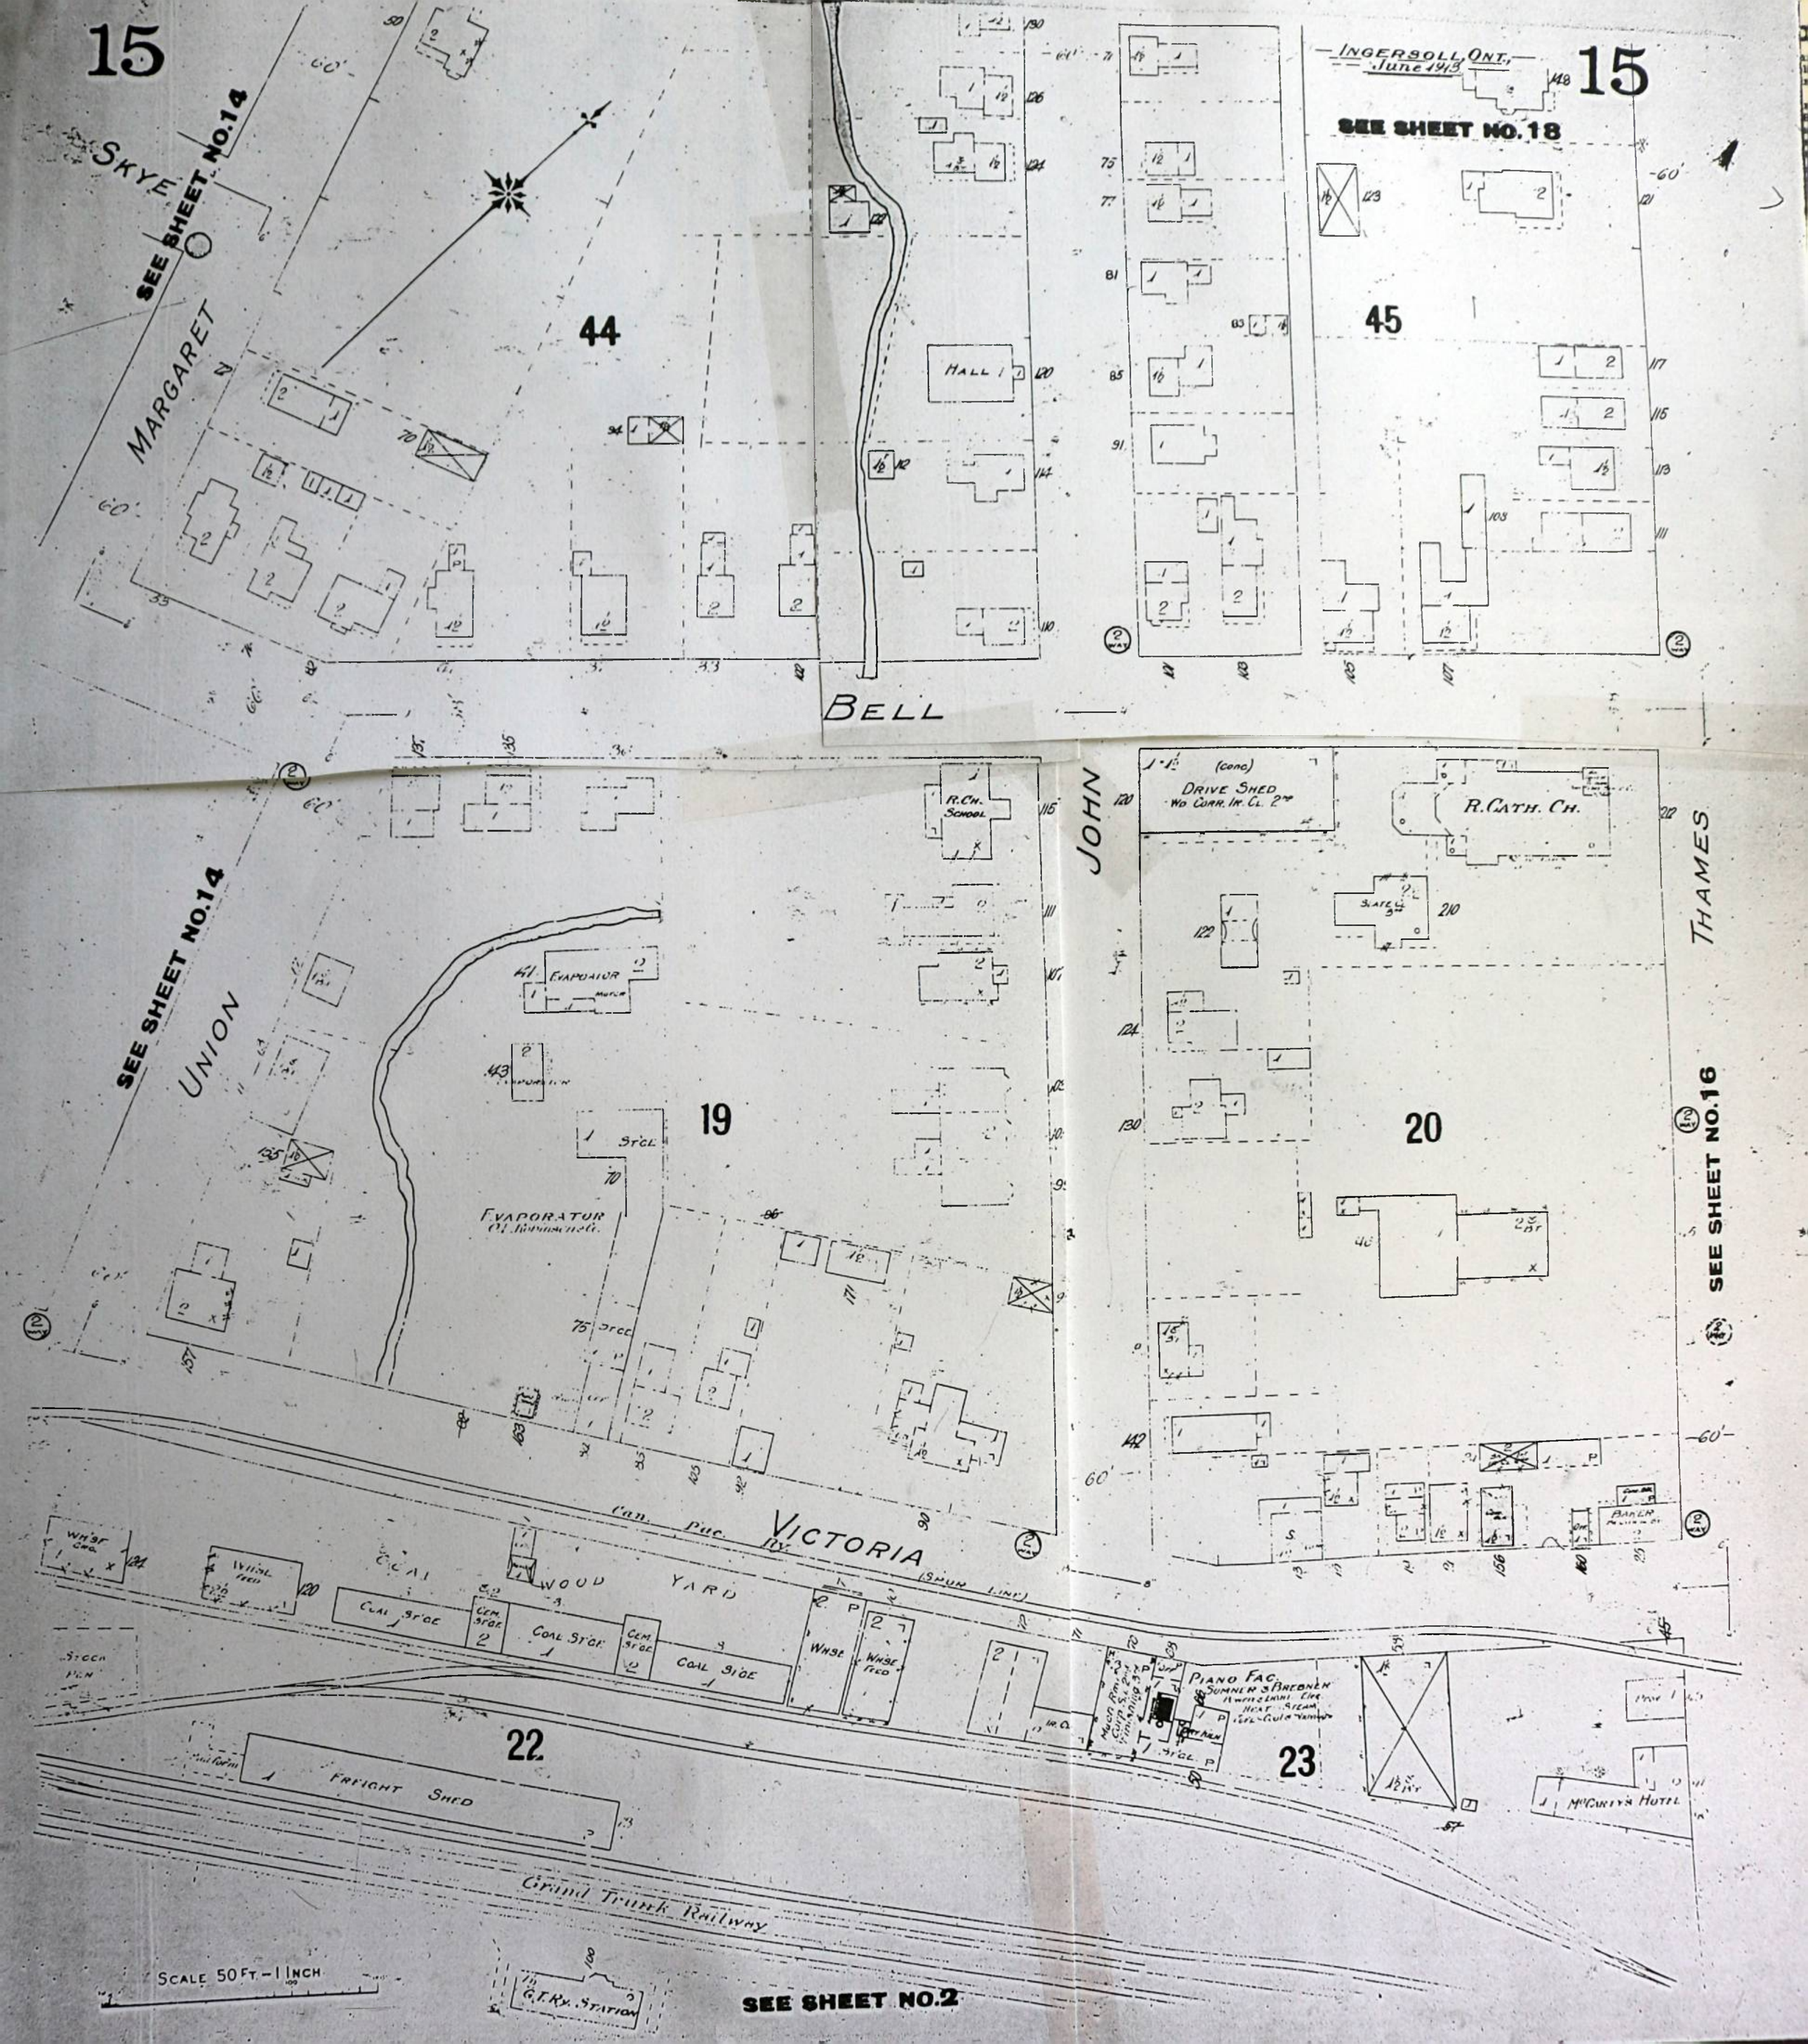
15
SKYE
SEE SHEET No.14
MARGARET
44
HALL
BELL
INGERSOLL, ONT.,
June 1913
15
SEE SHEET No.18
45
SEE SHEET No.14
UNION
19
EVAPORATOR
EVAPORATOR
JOHN
R.CH. SCHOOL
DRIVE SHED
R.CATH. CH.
THAMES
20
SEE SHEET No.16
VICTORIA
Can. Pac. Ry.
COAL
WOOD
YARD
COAL SIDE
WHSE
WHSE FEED
22
FREIGHT SHED
PIANO FAC.
23
McCURLY'S HOTEL
Grand Trunk Railway
SCALE 50 FT. - 1 INCH
G.T.Ry. STATION
SEE SHEET NO.2

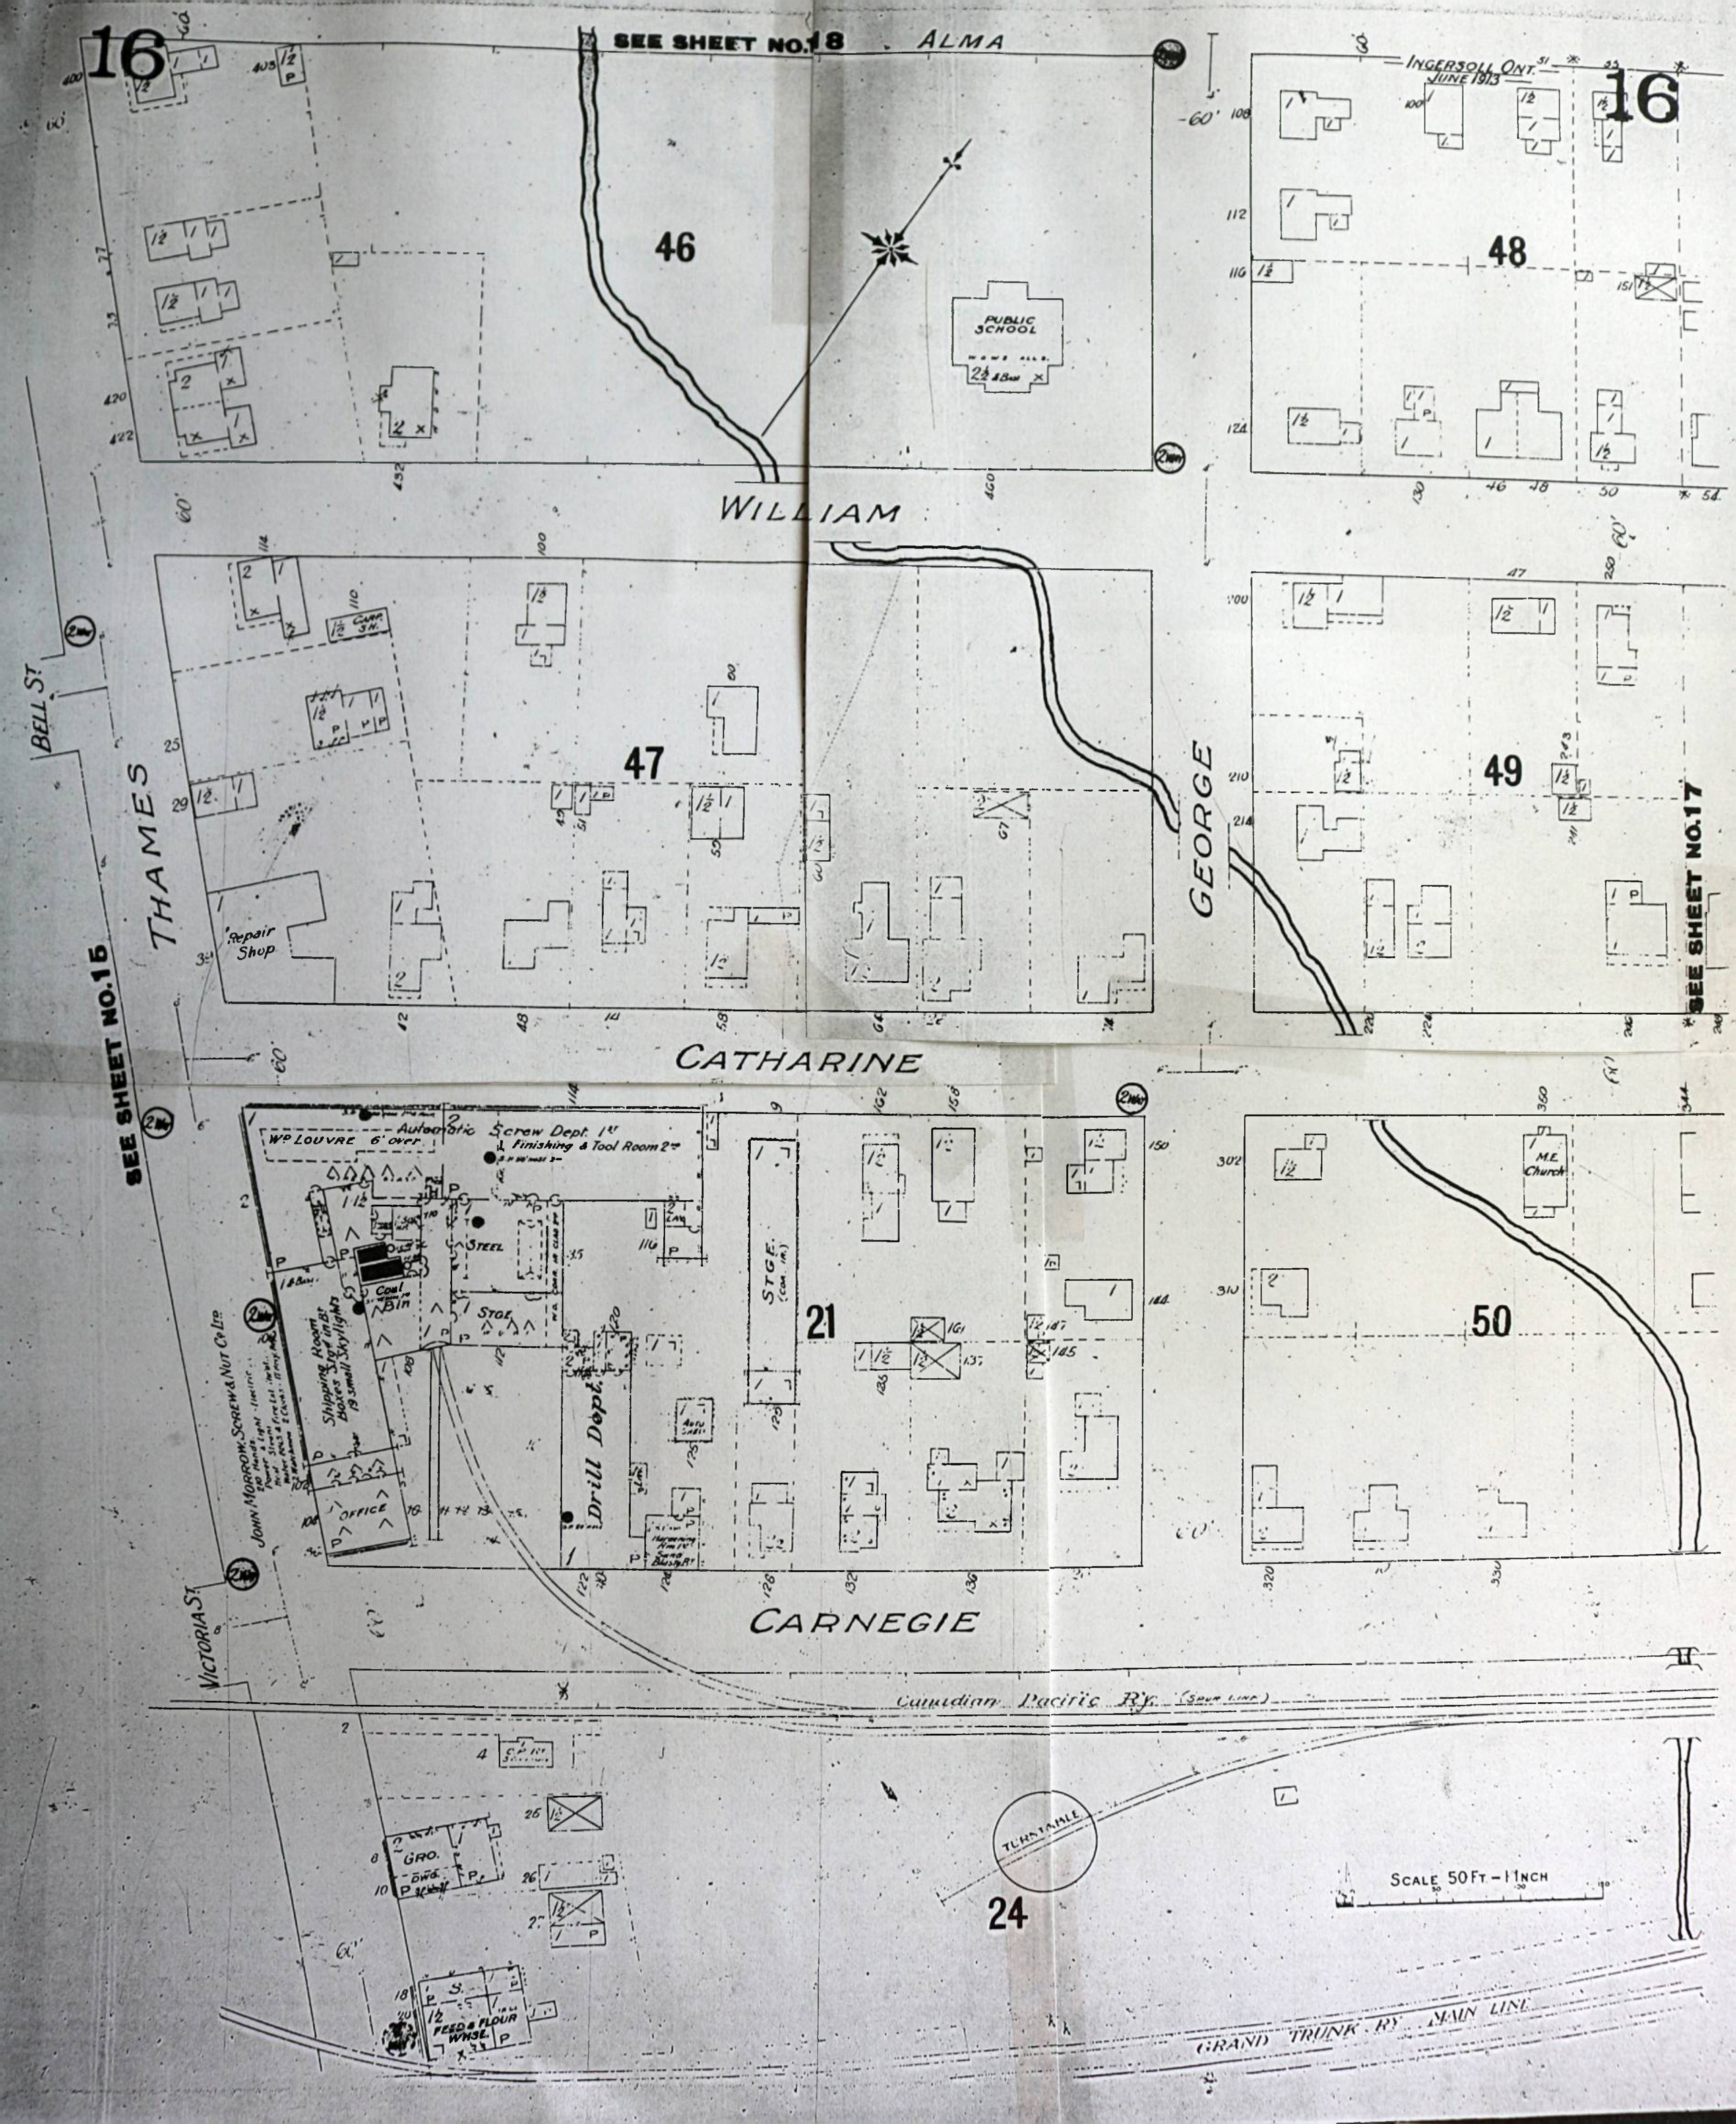
SEE SHEET NO. 18
ALMA
16
46
PUBLIC SCHOOL
WILLIAM
INGERSOLL, ONT.
JUNE 1913
16
48
47
49
BELL ST.
THAMES
Repair Shop
GEORGE
SEE SHEET NO. 15
SEE SHEET NO. 17
CATHARINE
Automatic Screw Dept. 1st
Finishing & Tool Room 2nd
Wm. LOUVRE 6' over
STEEL
Coal Bin
STGE.
21
Drill Dept.
Shipping Room
JOHN MORROW SCREW & NUT CO. LTD.
OFFICE
M.E. Church
50
CARNEGIE
VICTORIA ST.
Canadian Pacific Ry.
TURNTABLE
24
GRO.
FEED & FLOUR WHSE.
SCALE 50 FT. - 1 INCH
GRAND TRUNK RY. MAIN LINE

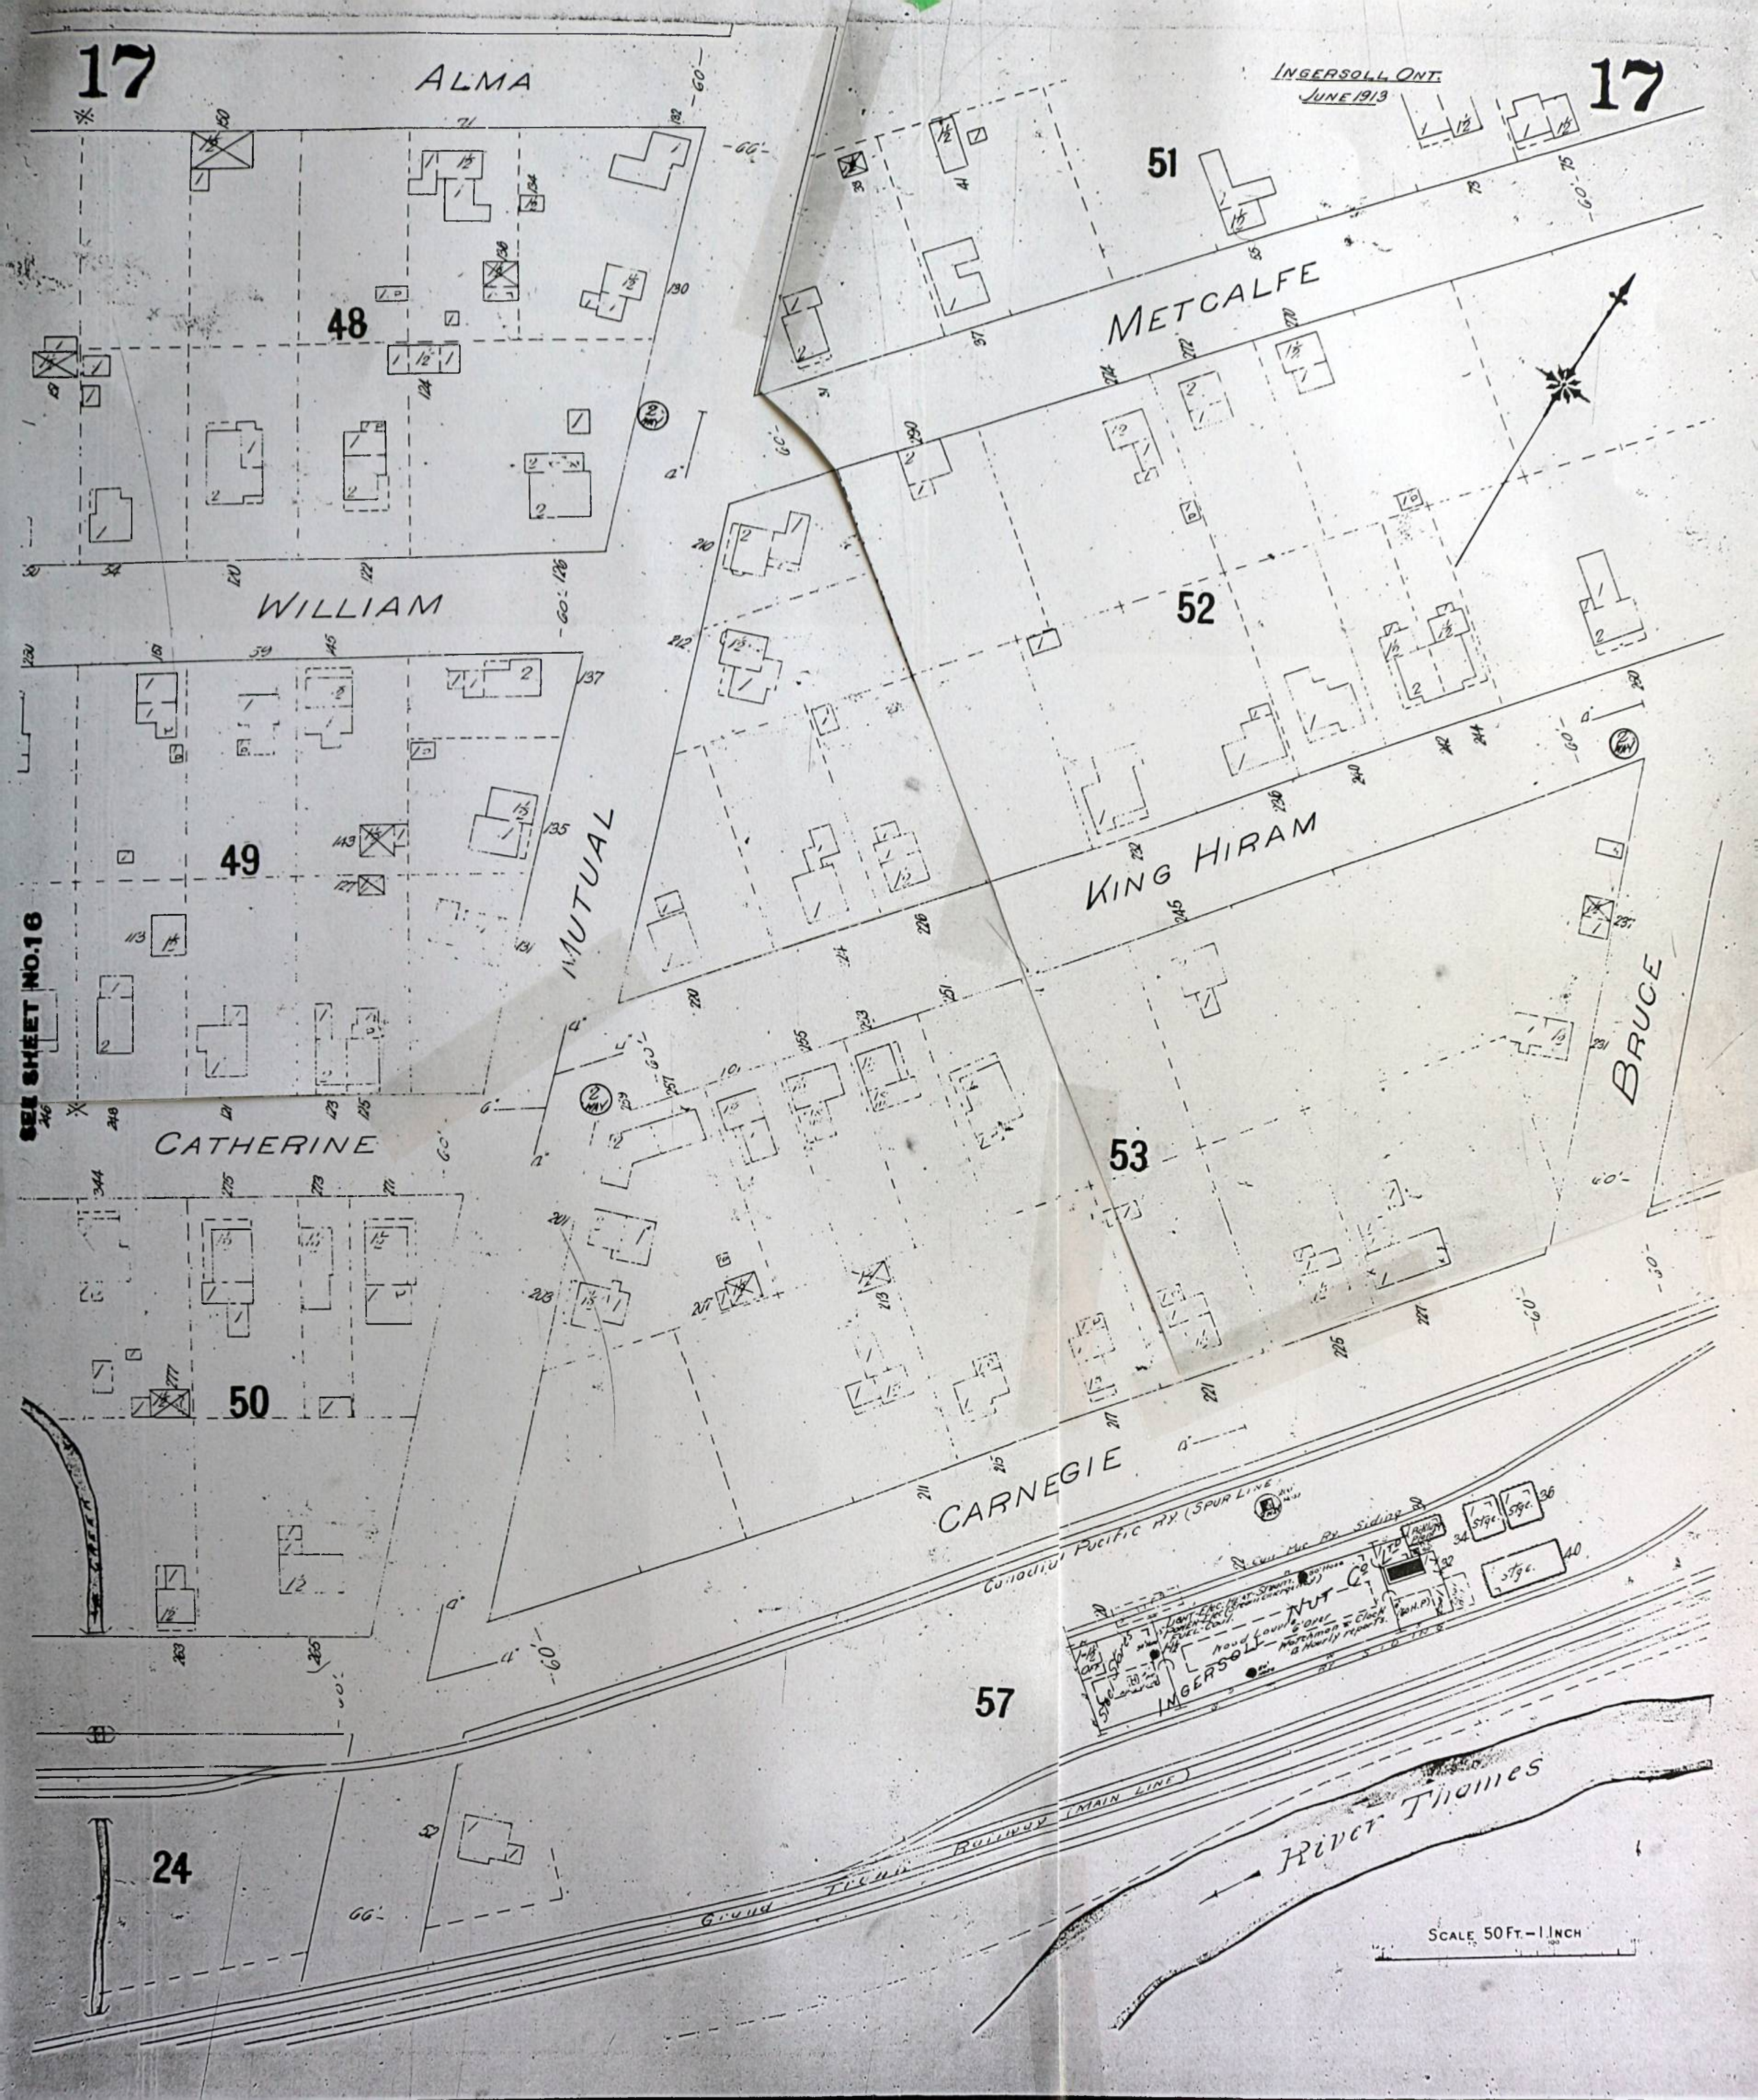
INGERSOLL ONT.
JUNE 1913
17
ALMA
48
WILLIAM
49
CATHERINE
50
MUTUAL
51
METCALFE
52
KING HIRAM
53
BRUCE
CARNEGIE
57
24
Canadian Pacific Ry. (Spur Line)
Grand Trunk Railway (Main Line)
River Thames
INGERSOLL NUT Co
SEE SHEET No.16
SCALE 50 FT. – 1 INCH

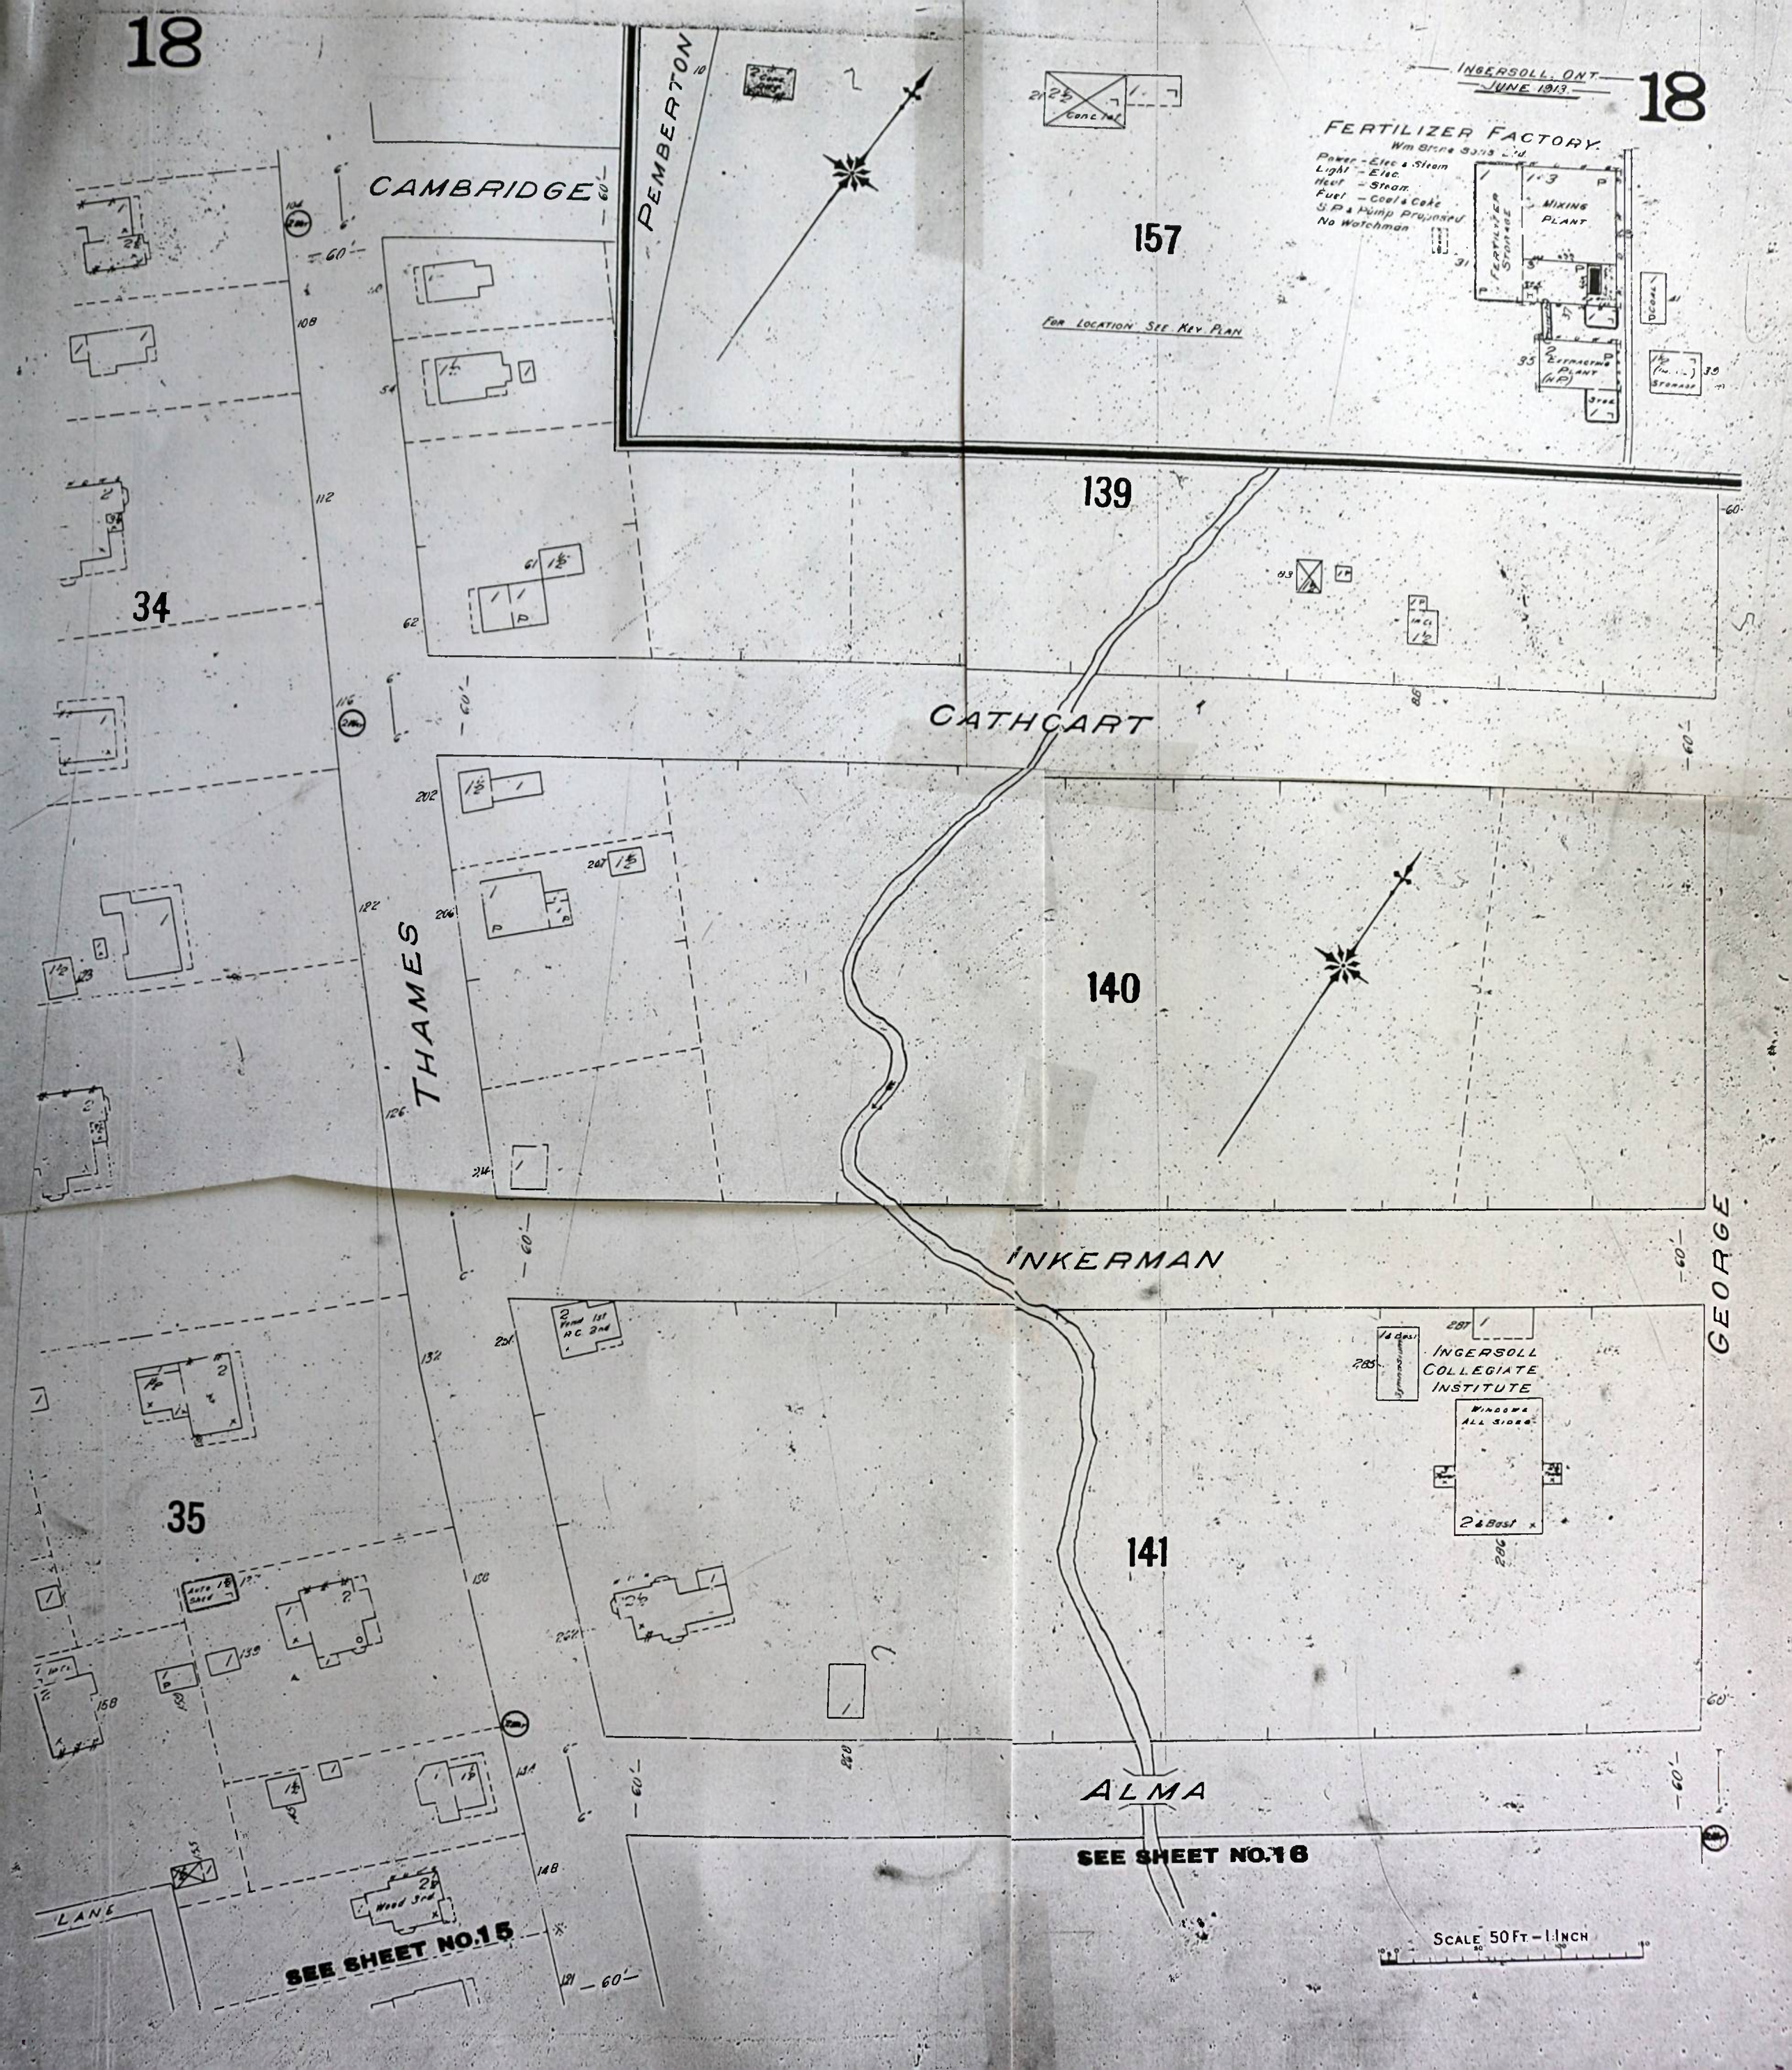
18
INGERSOLL, ONT.
JUNE 1913.
18
FERTILIZER FACTORY.
Wm Stone Sons Ltd.
Power - Elec & Steam
Light - Elec.
Heat - Steam.
Fuel - Coal & Coke
S.P. & Pump Proposed
No Watchman
MIXING PLANT
FERTILIZER STORAGE
EXTRACTING PLANT (HP)
STORAGE
157
FOR LOCATION SEE KEY PLAN
PEMBERTON
CAMBRIDGE
139
CATHCART
140
THAMES
INKERMAN
141
INGERSOLL COLLEGIATE INSTITUTE
GEORGE
ALMA
34
35
LANE
SEE SHEET NO.15
SEE SHEET NO.16
SCALE 50 FT. - 1 INCH

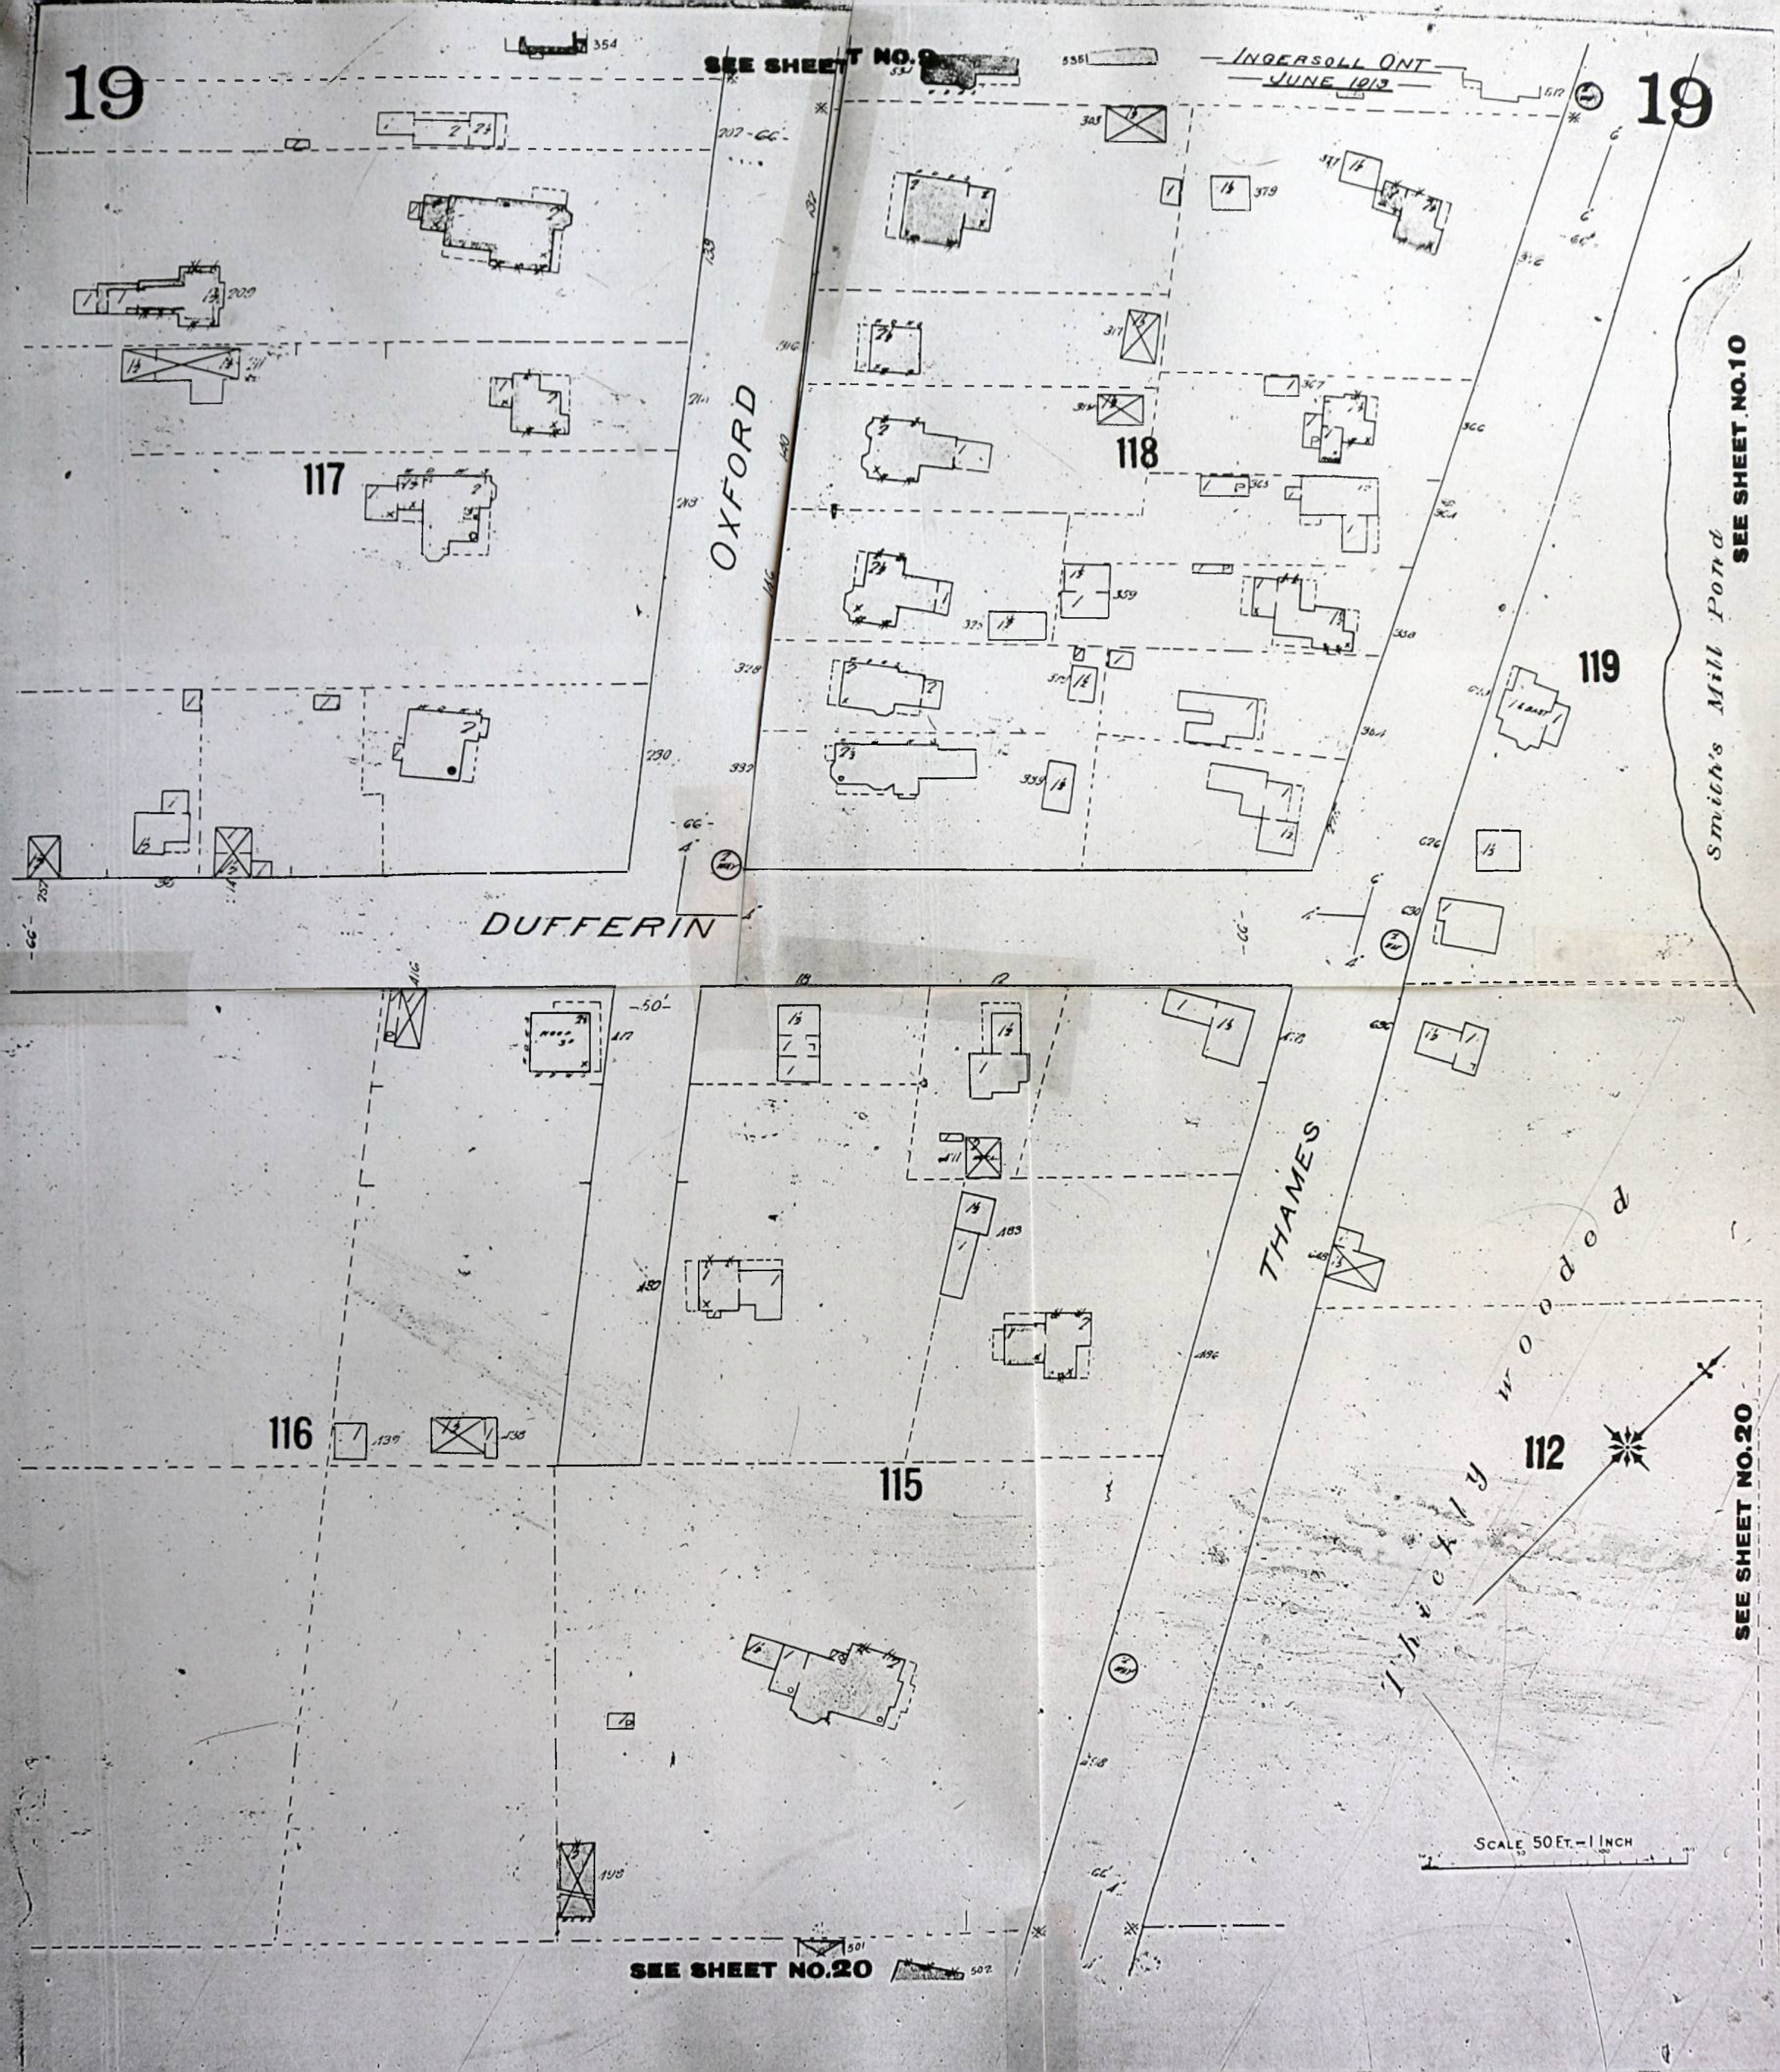
INGERSOLL ONT
JUNE 1913
SEE SHEET NO.9
SEE SHEET NO.10
SEE SHEET NO.20
SEE SHEET NO.20
19
19
117
118
119
116
115
112
OXFORD
DUFFERIN
THAMES
Smith's Mill Pond
Wood
SCALE 50 FT. - 1 INCH

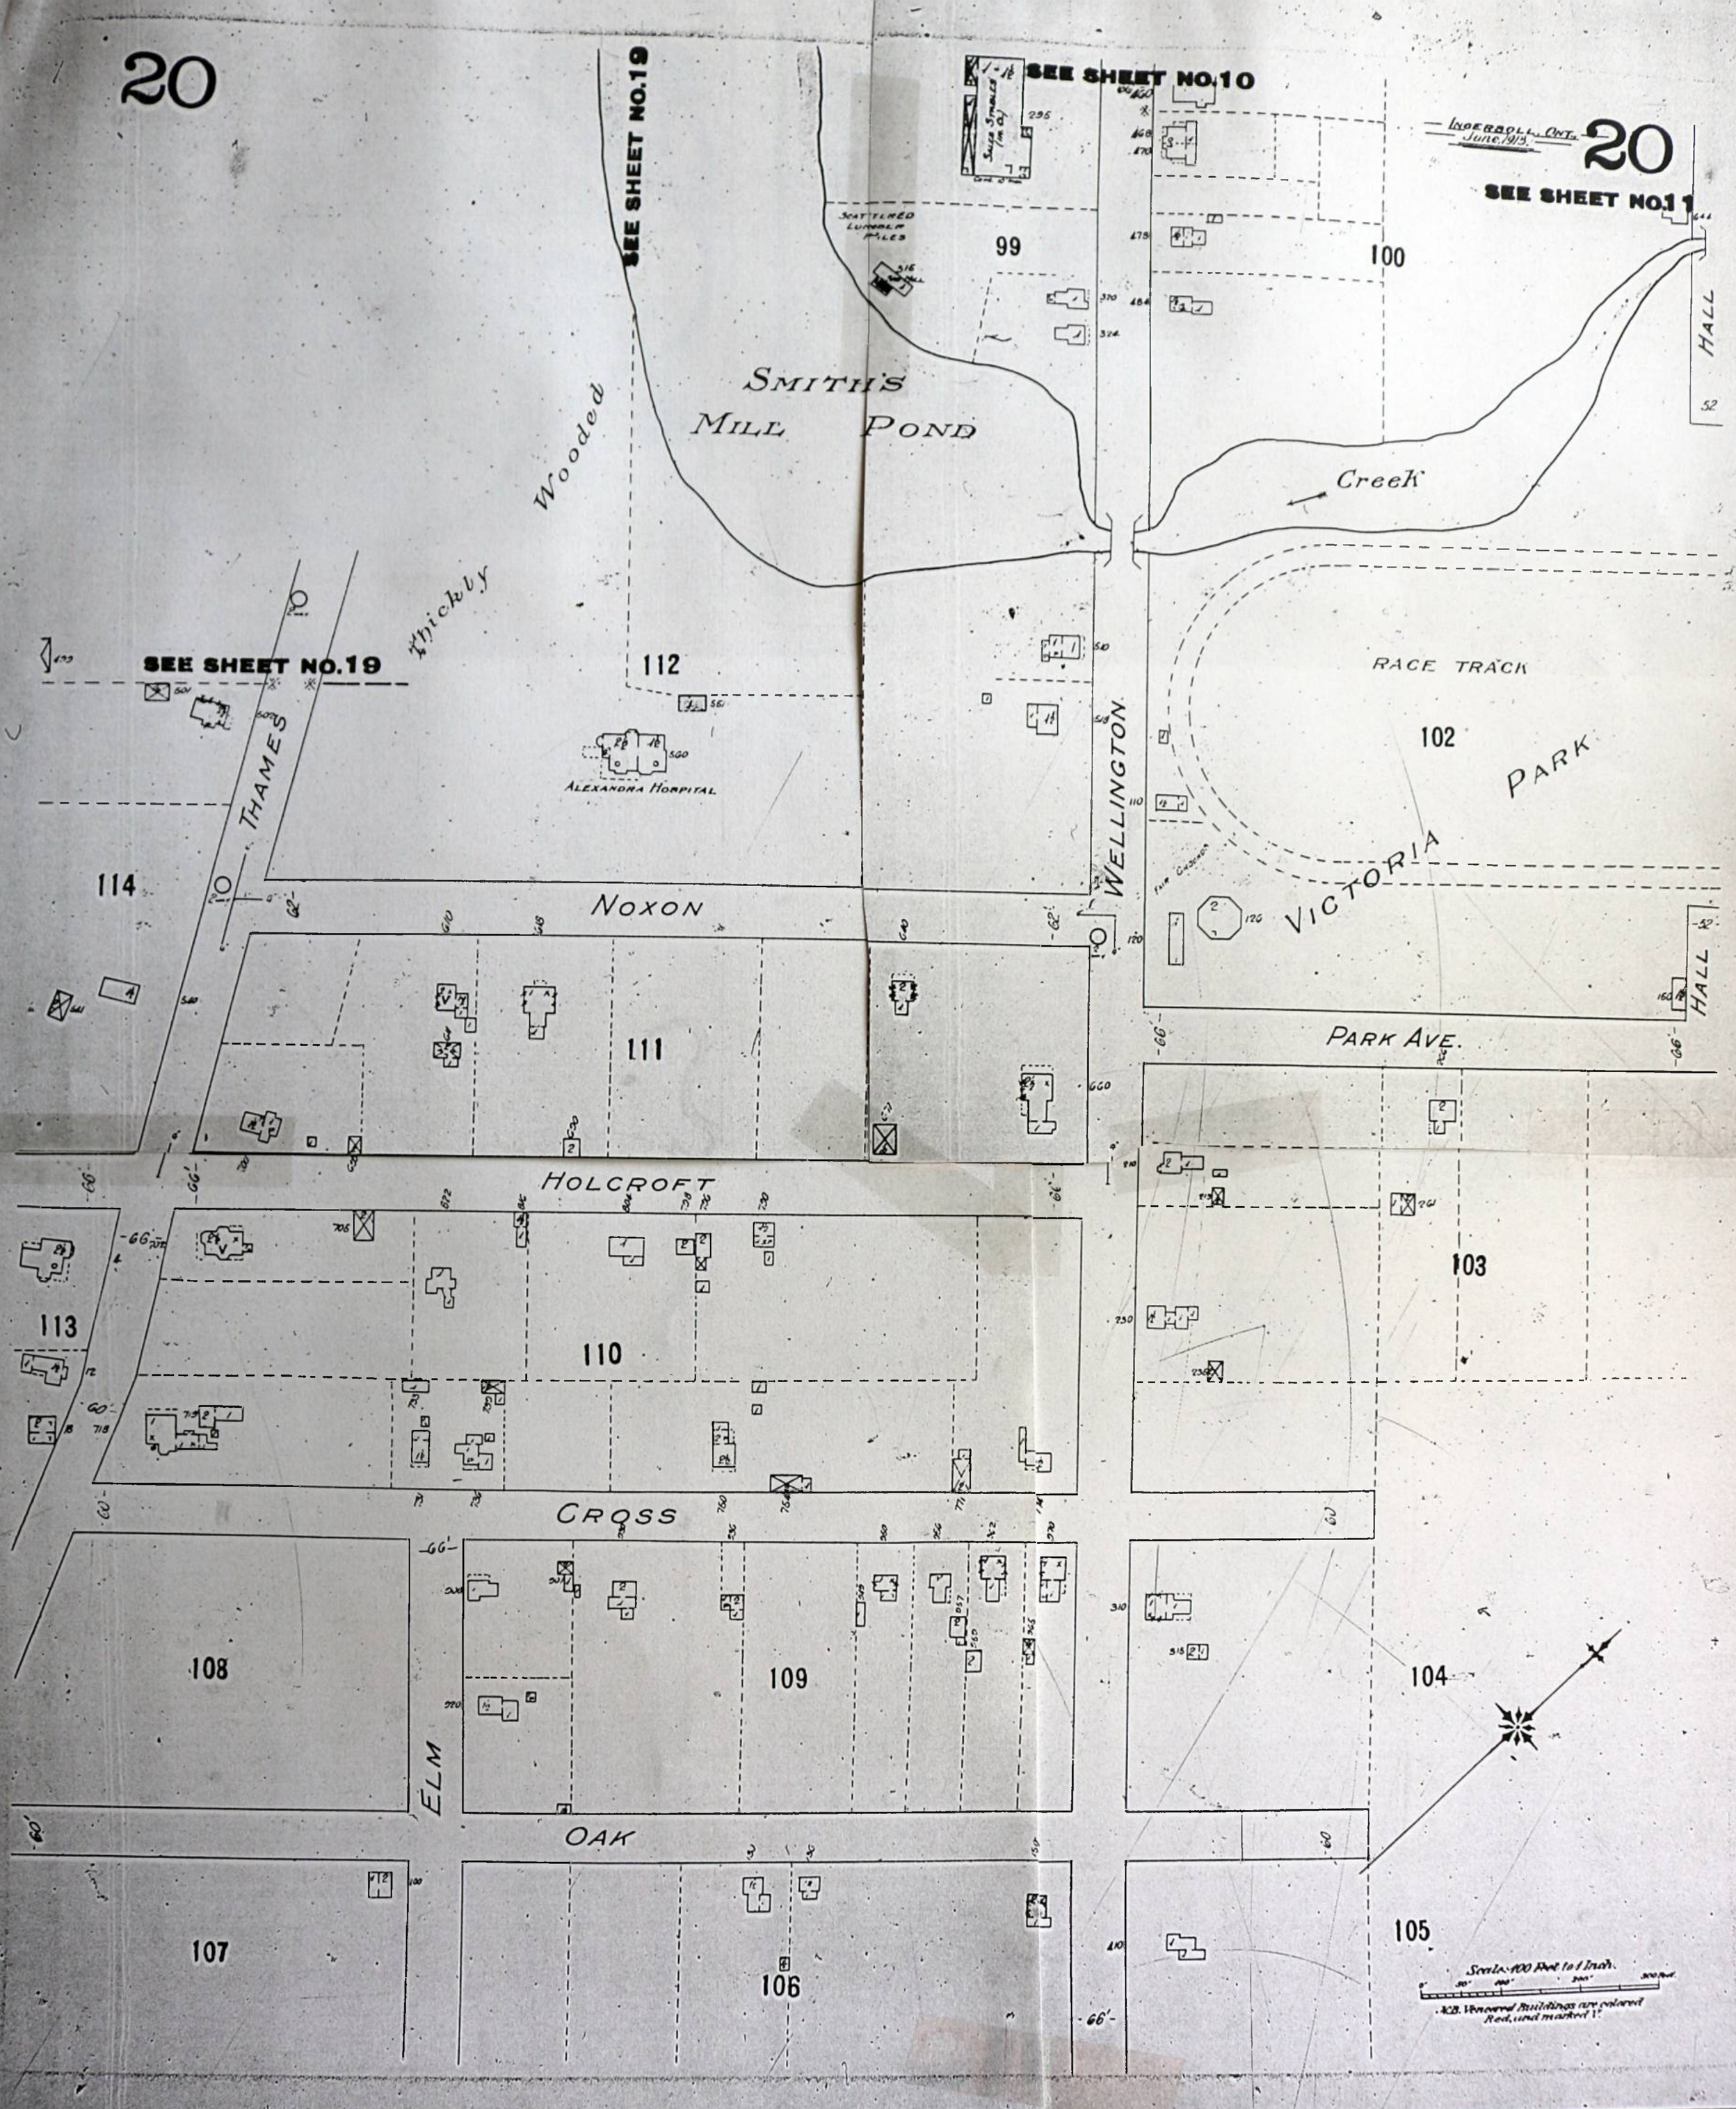
SEE SHEET NO.19
SEE SHEET NO.10
SEE SHEET NO.11
SEE SHEET NO.19
INGERSOLL, ONT.
June, 1913
20
Wooded
Thickly
SMITH'S MILL POND
Creek
SCATTERED LUMBER PILES
99
100
112
ALEXANDRA HOSPITAL
RACE TRACK
102
PARK
VICTORIA
THAMES
WELLINGTON
HALL
114
NOXON
111
PARK AVE.
HOLCROFT
113
110
103
CROSS
108
109
104
ELM
OAK
107
106
105
Scale-100 Feet to 1 Inch.
N.B. Veneered Buildings are coloured Red, and marked V.
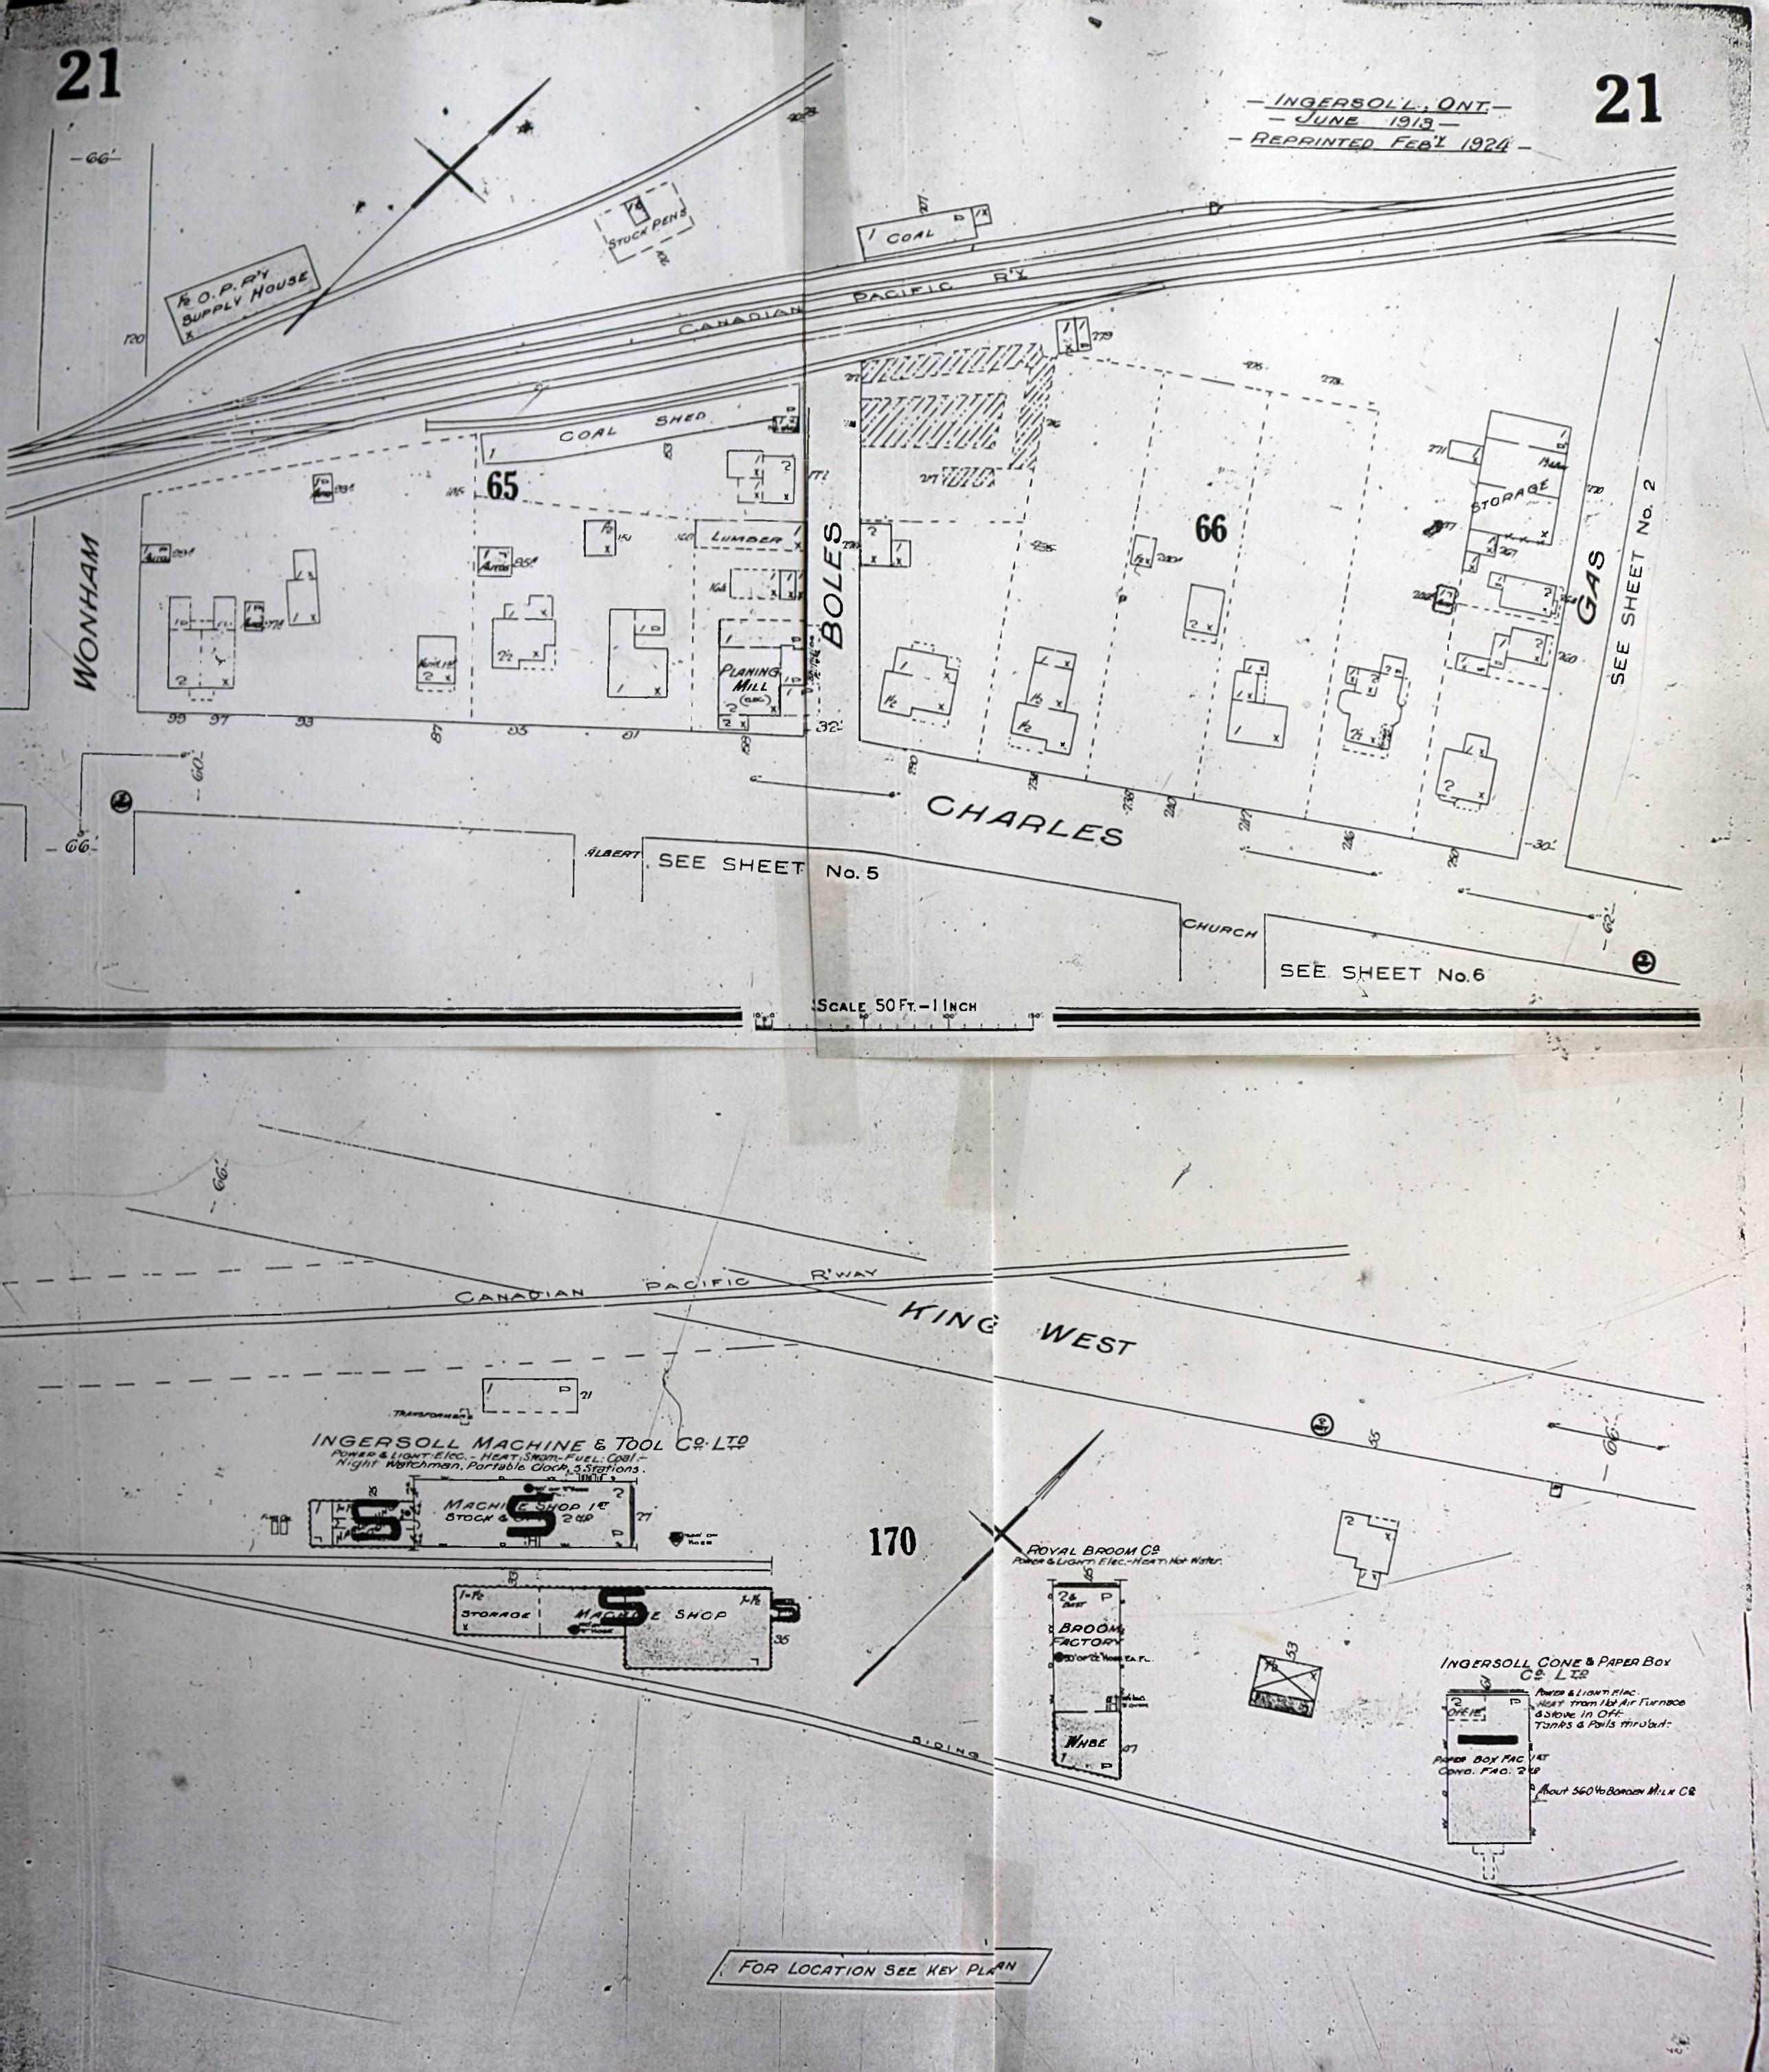
— INGERSOLL, ONT. —
— JUNE 1913 —
— REPRINTED FEB'Y 1924 —